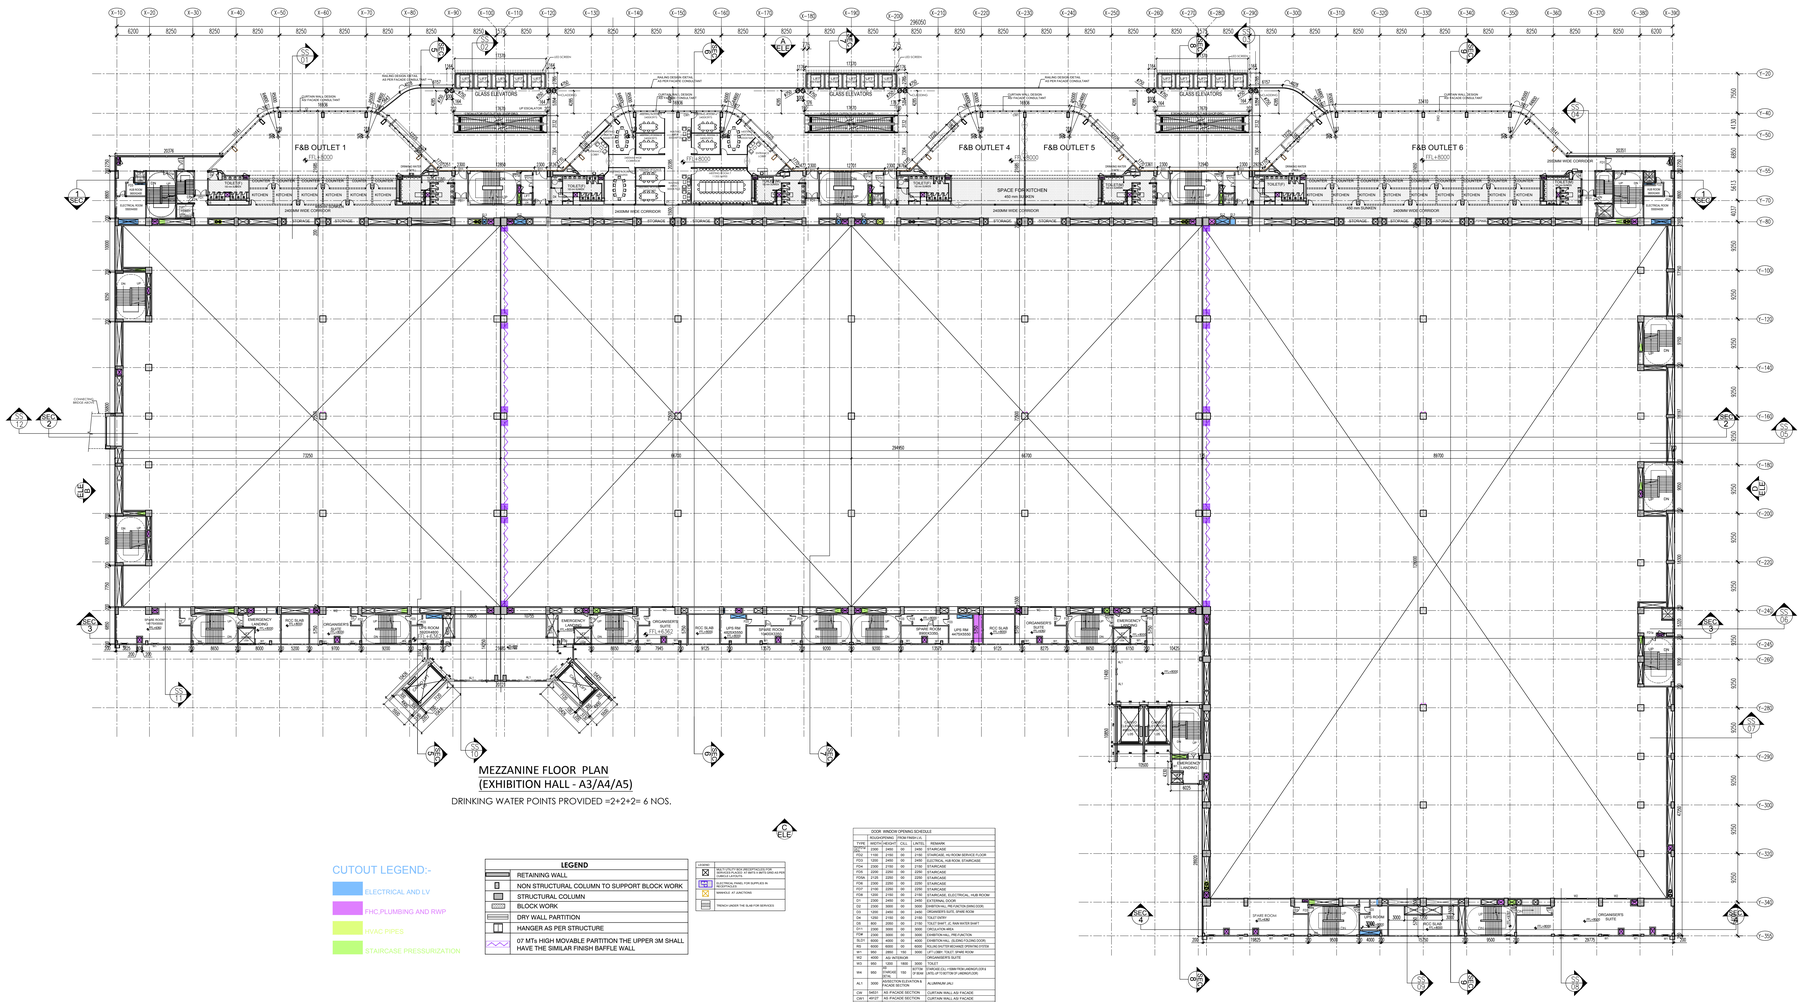

MEZZANINE FLOOR PLAN
(EXHIBITION HALL - A3/A4/A5)

DRINKING WATER POINTS PROVIDED =2+2+2+2= 6 NOS.

CUTOUT LEGEND:-

- ELECTRICAL AND LV
- FHC,PLUMBING AND RWP
- HVAC PIPES
- STAIRCASE PRESSURIZATION

LEGEND	
	RETAINING WALL
	NON STRUCTURAL COLUMN TO SUPPORT BLOCK WORK
	STRUCTURAL COLUMN
	BLOCK WORK
	DRY WALL PARTITION
	HANGER AS PER STRUCTURE
	07 MTs HIGH MOVABLE PARTITION THE UPPER 3M SHALL HAVE THE SIMILAR FINISH BAFFLE WALL

LEGEND	
	INSTITUTION BOX INDICATES FOR ELECTRICAL LAYOUTS - FOR MORE INFO REFER ELECTRICAL LAYOUTS
	ELECTRICAL PANEL FOR SUPPLIES IN MEZZANINE
	REFER LAYOUT FOR ELECTRICAL SWITCH BOARDS
	TRENCH UNDER THE SLAB FOR SERVICES

DOOR WINDOW OPENING SCHEDULE

	BUILDING/FRAME		STRUCTURAL OPENING			
TYPE	WIDTH	HEIGHT	WIDTH	HEIGHT	QTY	REMARK
FD1	1000	2400	50	2450	1	24HRS
FD2	1150	2150	50	2150	1	STAIRCASE
FD3	1200	2400	50	2450	1	ELECTRICAL HUB ROOM, STAIRCASE
FD4	2300	2150	50	2150	1	STAIRCASE
FD5	2300	2400	50	2450	1	STAIRCASE
FD5A	2120	2350	50	2350	1	STAIRCASE
FD6	2300	2250	50	2250	1	STAIRCASE
FD7	2100	2350	50	2350	1	STAIRCASE
FD8	1200	2100	50	2150	1	STAIRCASE, ELECTRICAL, HUB ROOM
FD9	1000	2400	50	2450	1	24HRS
D1	2300	2400	50	2450	1	EMERGENCY DOOR TO STAIRCASE
D1A	1200	2400	50	2450	1	ORGANISER'S SUITE, SPARE ROOM
D2	1300	2100	50	2150	1	TOILET DOOR
D3	800	2000	50	2100	1	TOILET SHAFT, E. RAIN WATER SHAFT
FGF	2300	2400	50	2450	1	GLASS DOOR
FGF	2300	2400	50	2450	1	ORGANISER'S SUITE, FIRE DOOR
SLD1	4000	4000	50	4050	1	EXHIBITION HALL, SLIDING FOLDING DOOR
RS	9000	9000	50	9050	1	ROLLING SHUTTER MOVABLE OPERATING SYSTEM
W1	900	2850	150	3000	1	LIFT LOBBY TOILET, SPARE ROOM
W2	4000	AS INTERIOR				ORGANISER'S SUITE
W3	900	1200	1200	3000	1	TOILET
W4	900	2000 MIN 1100 MAX	150	3000	2	ALUMINIUM LOUVERS FIXED TYPE WITH MOSQUITO MESH
ALV1	3000	ALUMINIUM LOUVERS & FACADE SECTION				ALUMINIUM (ALV1
CW	54631	AS FACADE SECTION				CURTAIN WALL AS FACADE
CW1	4000	AS FACADE SECTION				CURTAIN WALL AS FACADE
CW2	46419	AS FACADE SECTION				CURTAIN WALL AS FACADE
FGC	89700	2350	150	2400	2	FGC
SUB-C1	1900	2350	150	2400	2	SUB-C1
EL1	3000	2350	150	2400	2	ELECTRICAL
EL2	1800	2350	150	2400	2	ELECTRICAL
EL3	1800	2350	150	2400	2	ELECTRICAL

NOTE:
1. A ACOUSTIC CUM FIRERAKING CHECK DOOR
2. DOOR WINDOW OPENING MUST COORDINATE WITH INTERIOR DETAIL DRAWINGS BEFORE EXECUTION
3. 07 MTs HIGH MOVABLE PARTITION THE UPPER 3M SHALL HAVE THE SIMILAR FINISH BAFFLE WALL.

KEY PLAN

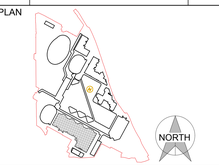

GENERAL NOTES:

1. ALL DIMENSIONS AND LEVELS ARE IN MM UNLESS OTHERWISE SPECIFIED.
2. ALL DIMENSIONS ARE TO BE CHECKED AND CO-RELATED WITH THE RELEVANT ARCHITECTURAL,FACADE,INTERIOR, STRUCTURAL AND SERVICES DRAWINGS AND ANY AMBIGUITY, DISCREPANCY OR OMMISSION SHALL BE BROUGHT IN TO NOTICE OF ARCHITECT.
3. DO NOT SCALE THE DRAWING, WRITTEN DIMENSION TO BE FOLLOWED.
4. THIS DRG TO BE READ IN CONJUNCTION WITH THE RELEVANT SERVICES,FACADE,INTERIOR AND STRUCTURAL DRGS.

The drawing is the property of NBCC and may not be copied, duplicated or reproduced in any form whatsoever without prior written permission of NBCC.

PROJECT TITLE :

REDEVELOPMENT OF ITPO COMPLEX INTO INTEGRATED EXHIBITION- CUM-CONVENTION CENTER AT PRAGATI MAIDAN, NEW DELHI.

Signature of authorised signatory:

1) GFC Drawing issued by M/S Shapoorji Pallonji & Co. Pvt. Ltd. - Shapoorji Pallonji Qatar W.L.L. (JV)

2) GFC Drawing Approved for release of GFC by M/S Arcop Associates Pvt Ltd. New Delhi in Consortium with Aedas PTE Ltd. Singapore.

3) IIT Vetting and Approval For Structural Drawings only

REFERENCES:-

REFER SEPARATE DETAIL DRAWINGS FOR LANDSCAPE AND EXTERNAL DEVELOPMENT,TOILET LAYOUTS & DETAILS , STAIRCASE LAYOUTS & DETAIL , LIFT DETAILS, MEP CUTOUTS , KITCHEN / PANTRY, ESCALATORS,DOOR WINDOW/GLAZINGS, FACADE,LANDSCAPE AND OTHER MISC.DETAILS

FOR DOOR, WINDOW / GLAZING NOMENCLATURES AND LOCATIONS REFER WALLING LAYOUT PLANS.

Number	Revision Description	Date
1	OVERALL UPDATED	23-07-2018

CLIENT:

INDIA TRADE PROMOTION ORGANIZATION
(Government of India Enterprises)

PMC AGENCY:

NBCC (INDIA) LIMITED
(Government of India Enterprises)
NBCC Bhawan, Lodhi Road, New Delhi- 110 003
Tel No: 011-24367314, 24367573

A Navratna CPSE

Architectural and Engineering Consultants of PMC Agency:

Arcop Associates Pvt Ltd. New Delhi in Consortium with Aedas PTE Ltd. Singapore.

EPC AGENCY:

Shapoorji Pallonji & Co. Pvt. Ltd. - Shapoorji Pallonji Qatar W.L.L. (JV)
DESIGN & BUILD DIVISION
Contractor Building, 1st Floor, Ramjibhai Kamani Marg, Ballard Estate, Mumbai - 400 038. Tel/Fax: 022-66233500 / 533

Architectural and Engineering Consultants OF EPC Agency
C.P. KUKREJA ARCHITECTS, Green Park, New Delhi.

DRAWING DISCIPLINE	STAGE/ISSUED FOR
ARCHITECTURE	☐ Concept ☐ Preliminary ☑ Approval ☐ Tender ☐ Construction ☐ GFC

BUILDING:	DRAWING TITLE :	
EXHIBITION HALLS - A3/A4/A5	MEZZANINE FLOOR PLAN	
DATE :	DRAWING NO :	REVISION
04-09-2018	DEL-1406-004-A-WD-002	1
SCALE: 1:400	DRAWN BY : SHREENIVAS	CHECKED BY : HARISH