SERVICE ROAD FROM GATE-10 (METRO)

ELECTRIC SUBSTATION

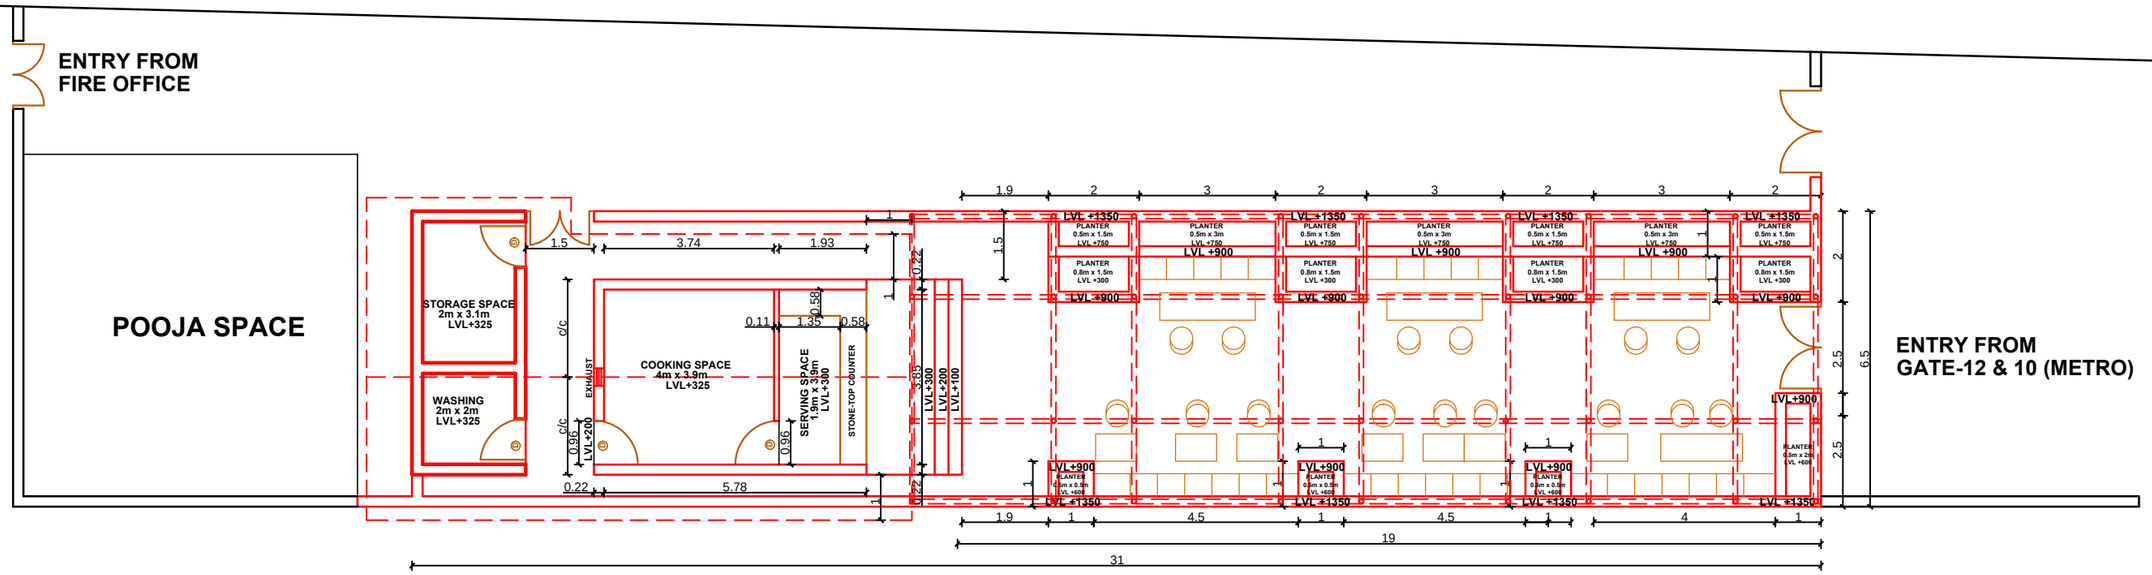

HALL 12-12A REAR LOADING/UNLOADING SPACE

AREA STATEMENT:

PLOT AREA: 201.5 m² (31m X 6.5m)
KIOSK AREA: 23 m² (15.6 m² COOKING + 7.4 m² SERVING)
SERVICE AREA: 10.2 m² (6.2 m² STORAGE + 4 m² WASHING)
SEATING AREA: 123.5 m² (WITH PLANTERS) (19m x 6.5m)

HALL-12 (REAR)

F&B KIOSK-12
BEHIND HALL NO. 12,
PRAGATI MAIDAN, NEW DELHI

DATE:	SCALE:	DRAWING NO:	NORTH:
20.09.2019	FIT TO PAPER	DEV/F&B/2019	

NOTE :-

THIS DRG. IS THE PROPERTY OF ITPO, IT SHALL BE USED ONLY FOR THE PURPOSE FOR WHICH IT HAS BEEN ISSUED BY THE ARCHITECTURE DEPARTMENT.AMMENDMENTS IF ANY REQUIRED IN THE LAYOUT PLAN SHALL BE GOT APPROVED FROM ARCH.DIVISION.

INDIA TRADE PROMOTION ORGANISATION
ARCHITECTURE DIVISION
I T P O
PRAGATI MAIDAN, N. DELHI.