AAHAR - 2019

HALL NO. - 12 & 12A

MARCH 12-16, 2019

FOOD AND INTERNATIONAL PARTICIPANTS

LEGEND :
- EMERGENCY LIGHT
- EMERGENCY EXIT
- MANUAL CALL POINT
- HOSE REEL

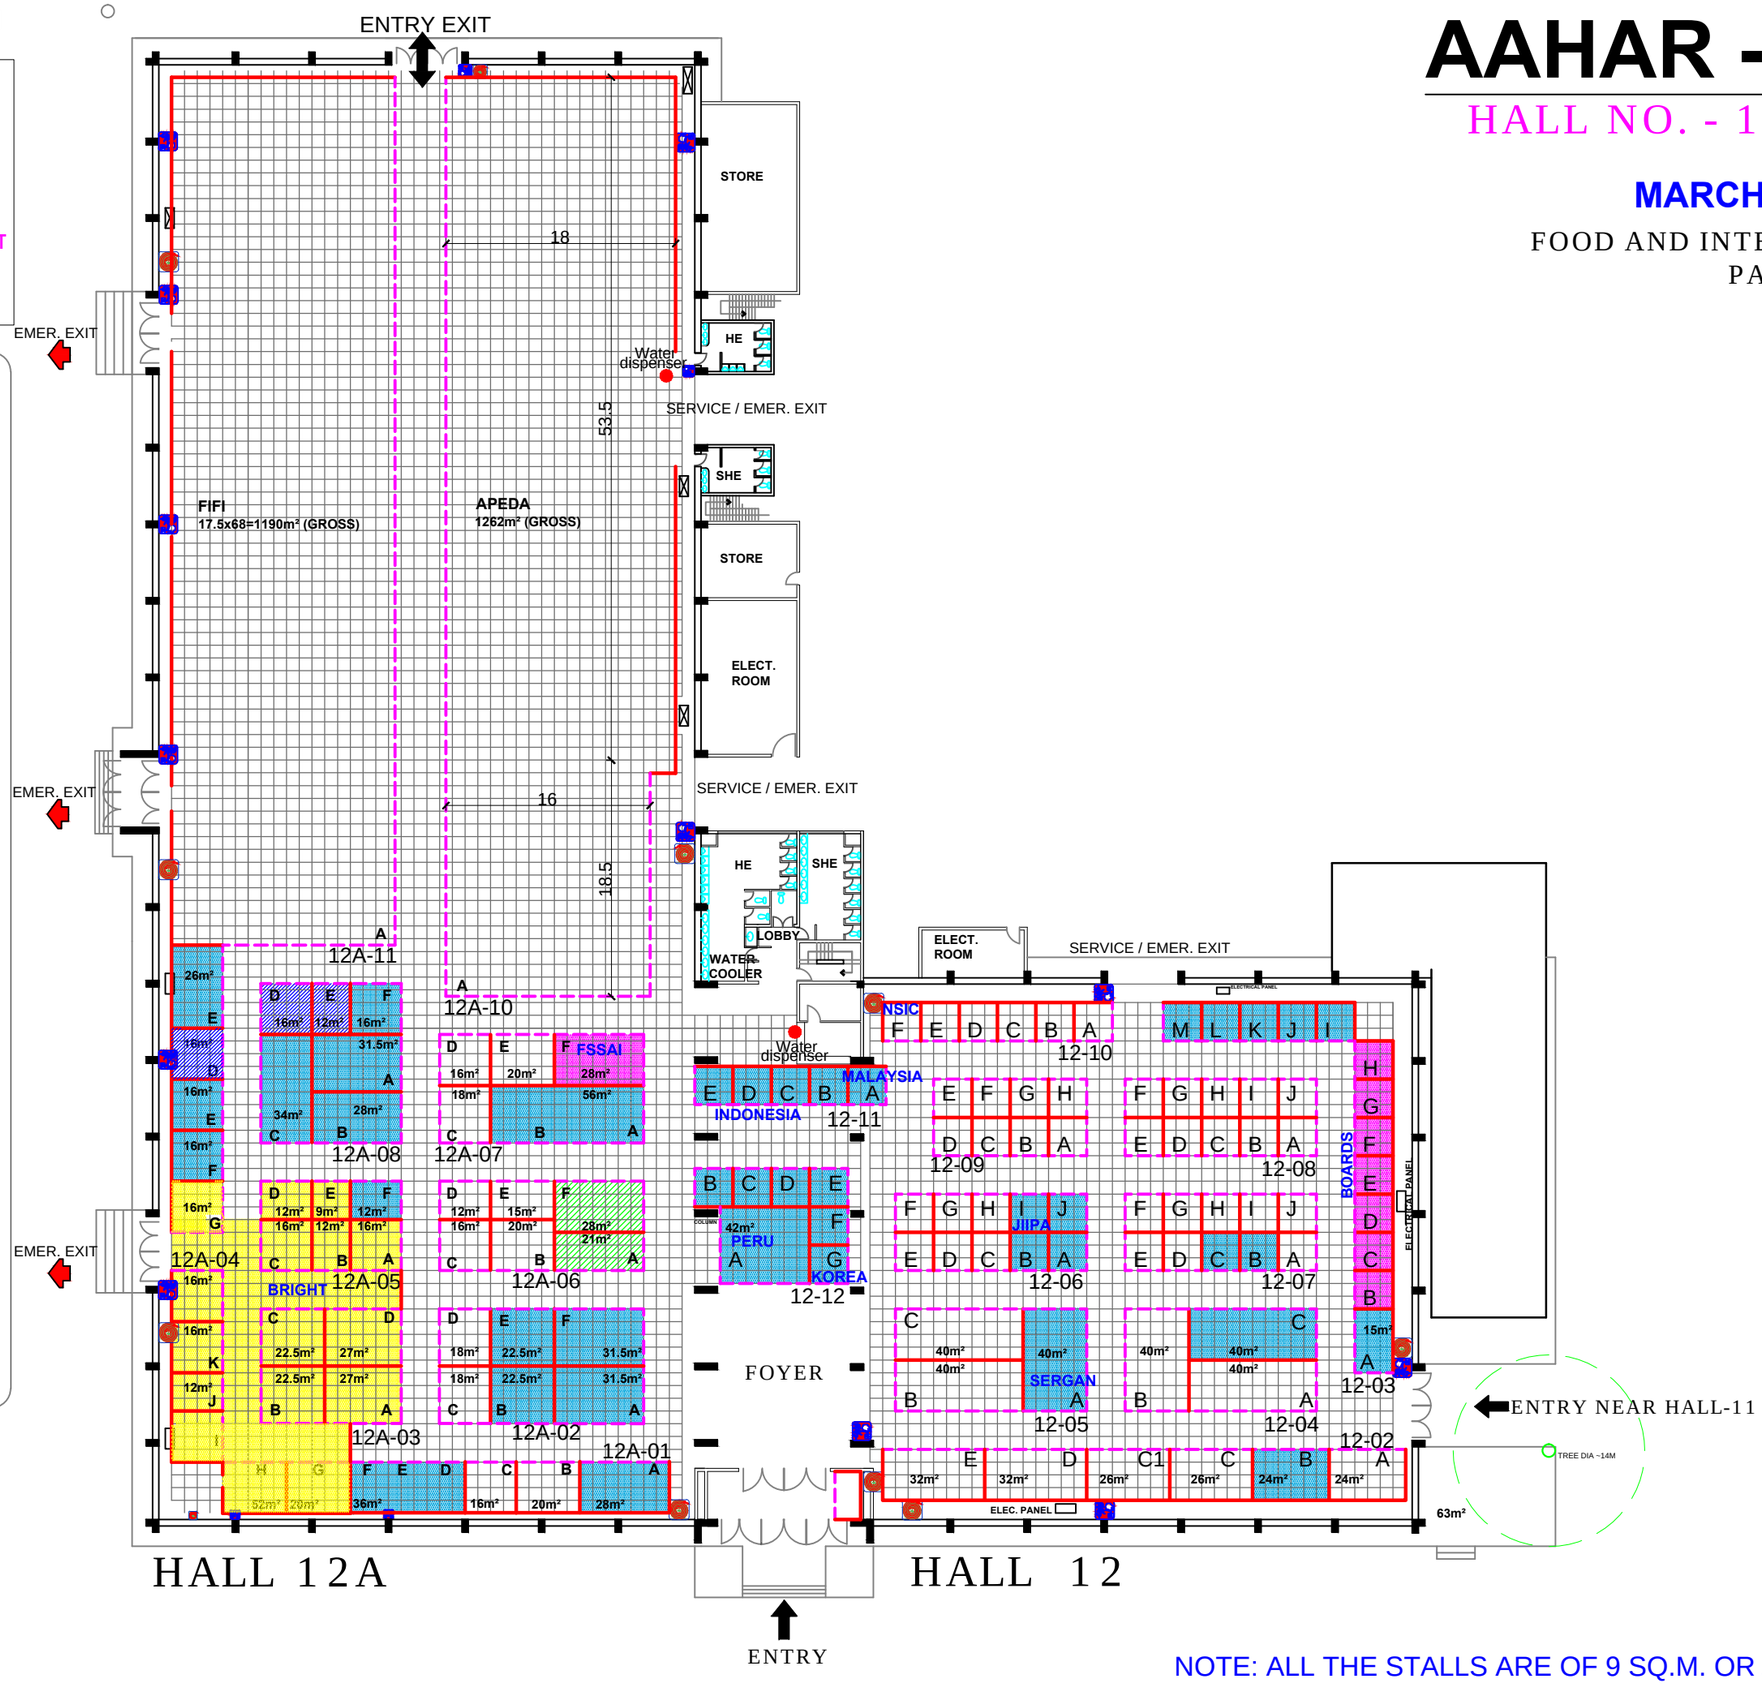

NOTE: ALL THE STALLS ARE OF 9 SQ.M. OR AS MENTIONED.

INDIA TRADE PROMOTION ORGANISATION

ARCHITECTURE DEPARTMENT

PRAGATI MAIDAN, N. DELHI.

S.NO.	REVISION	DATE

BRIJ LAL, DY.GENMANAGER (ARCH.)

PARMINDER KAUR, MANAGER (ARCH.)

REENA JAIN, DY.MANAGER (ARCHITECTURE)

NORTH:

DRAWING NO: AAHAR-2019, H12-12A

SCALE: FIT TO PAPER

DATE: 22.12.2018

PROJECT TITLE & KEY PLAN :
AAHAR - 2018
LAYOUT PLAN OF H.NO. 12 & 12A & HANGAR - 2S
PRAGATI MAIDAN, NEW DELHI.