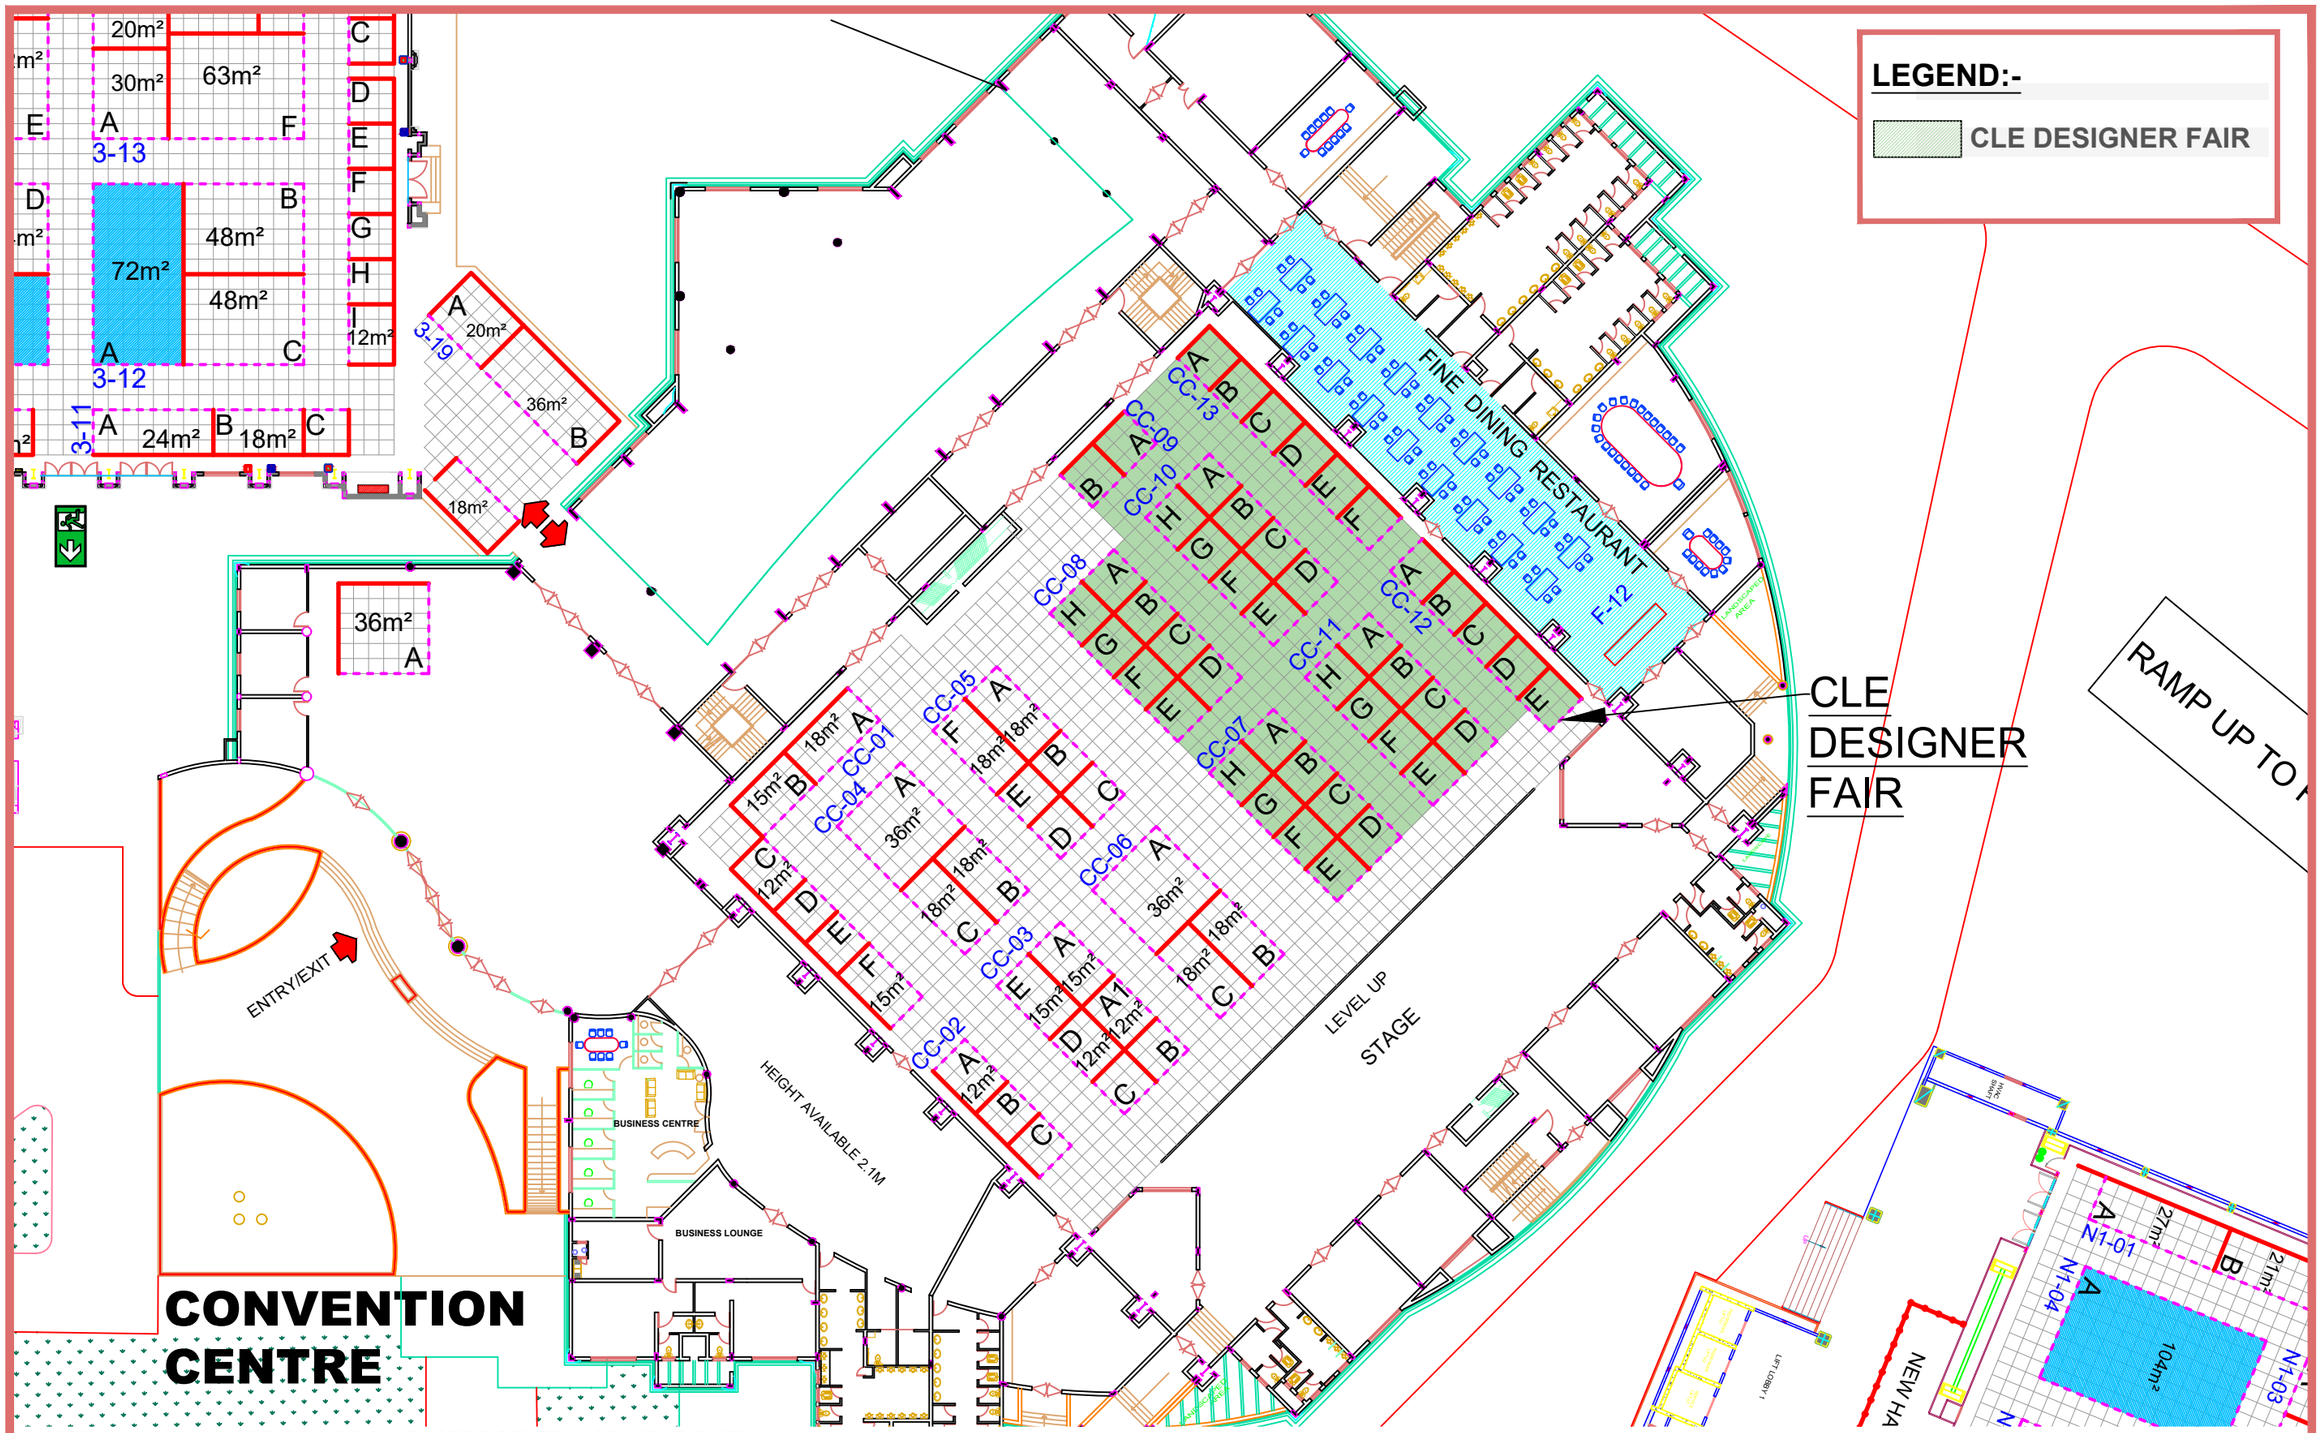

NOTE: ALL STALLS ARE OF 9 SQ.M., EXCEPT OTHERWISE MENTIONED.

PROJECT TITLE:

INDIA INTERNATIONAL LEATHER FAIR - 2025

HALL - 1A, 1B, 2, 3, CONVENTION CENTRE,
TEMPORARY HALLS -1C, 1D & 3A
CHENNAI TRADE CENTRE, CHENNAI

DATE:	SCALE:	DRAWING NO:	NORTH: N
07.10.2024	FIT TO PAPER	**IILF-2025: HALLS - N1 - N4**	

NOTES:-
- THIS DRG. IS THE PROPERTY OF ITPO, IT SHALL BE USED ONLY FOR THE PURPOSE FOR WHICH IT HAS BEEN ISSUED BY THE ARCH. DIVISION. AMENDMENTS, IF ANY, REQUIRED IN THE LAYOUT PLAN SHALL APPROVED FROM ARCH. DIVISION.
- CONSTRUCTION WITHIN THE ALLOCATED STALL, SHELL SCHEME / BARE / OUTDOOR OPEN SPACE BY THE PARTICIPANTS/AGENCIES, SHALL BE AS PER ARCHITECTURE & ENGG. GUIDELINES OF ITPO.
- THE DESIGN OF THE BARE STANDS ARE TO BE GOT APPROVED FROM ARCH. DIVISION.
- NO SUBLETTING OF STALLS IS PERMITED BY ITPO.

R.NO.	REVISION	DATE
R4.		
R3.		
R2.		
R1.		

SAURABH SHARMA
SR. MANAGER (ARCHITECT)

BRIJ LAL
GEN. MANAGER (ARCHITECT)

INDIA TRADE PROMOTION ORGANISATION

ARCHITECTURE UNIT
I T P O

BHARAT MANDAPAM, N. DELHI.

07-Jan-25 4:16:28 PM, Mohit