# IITF - 2024

## HALL-14 (GROUND FLOOR)

### GOVT DEPT./PSU, Cosmetics & Beauty Products, Jewellery, Nutraceuticals

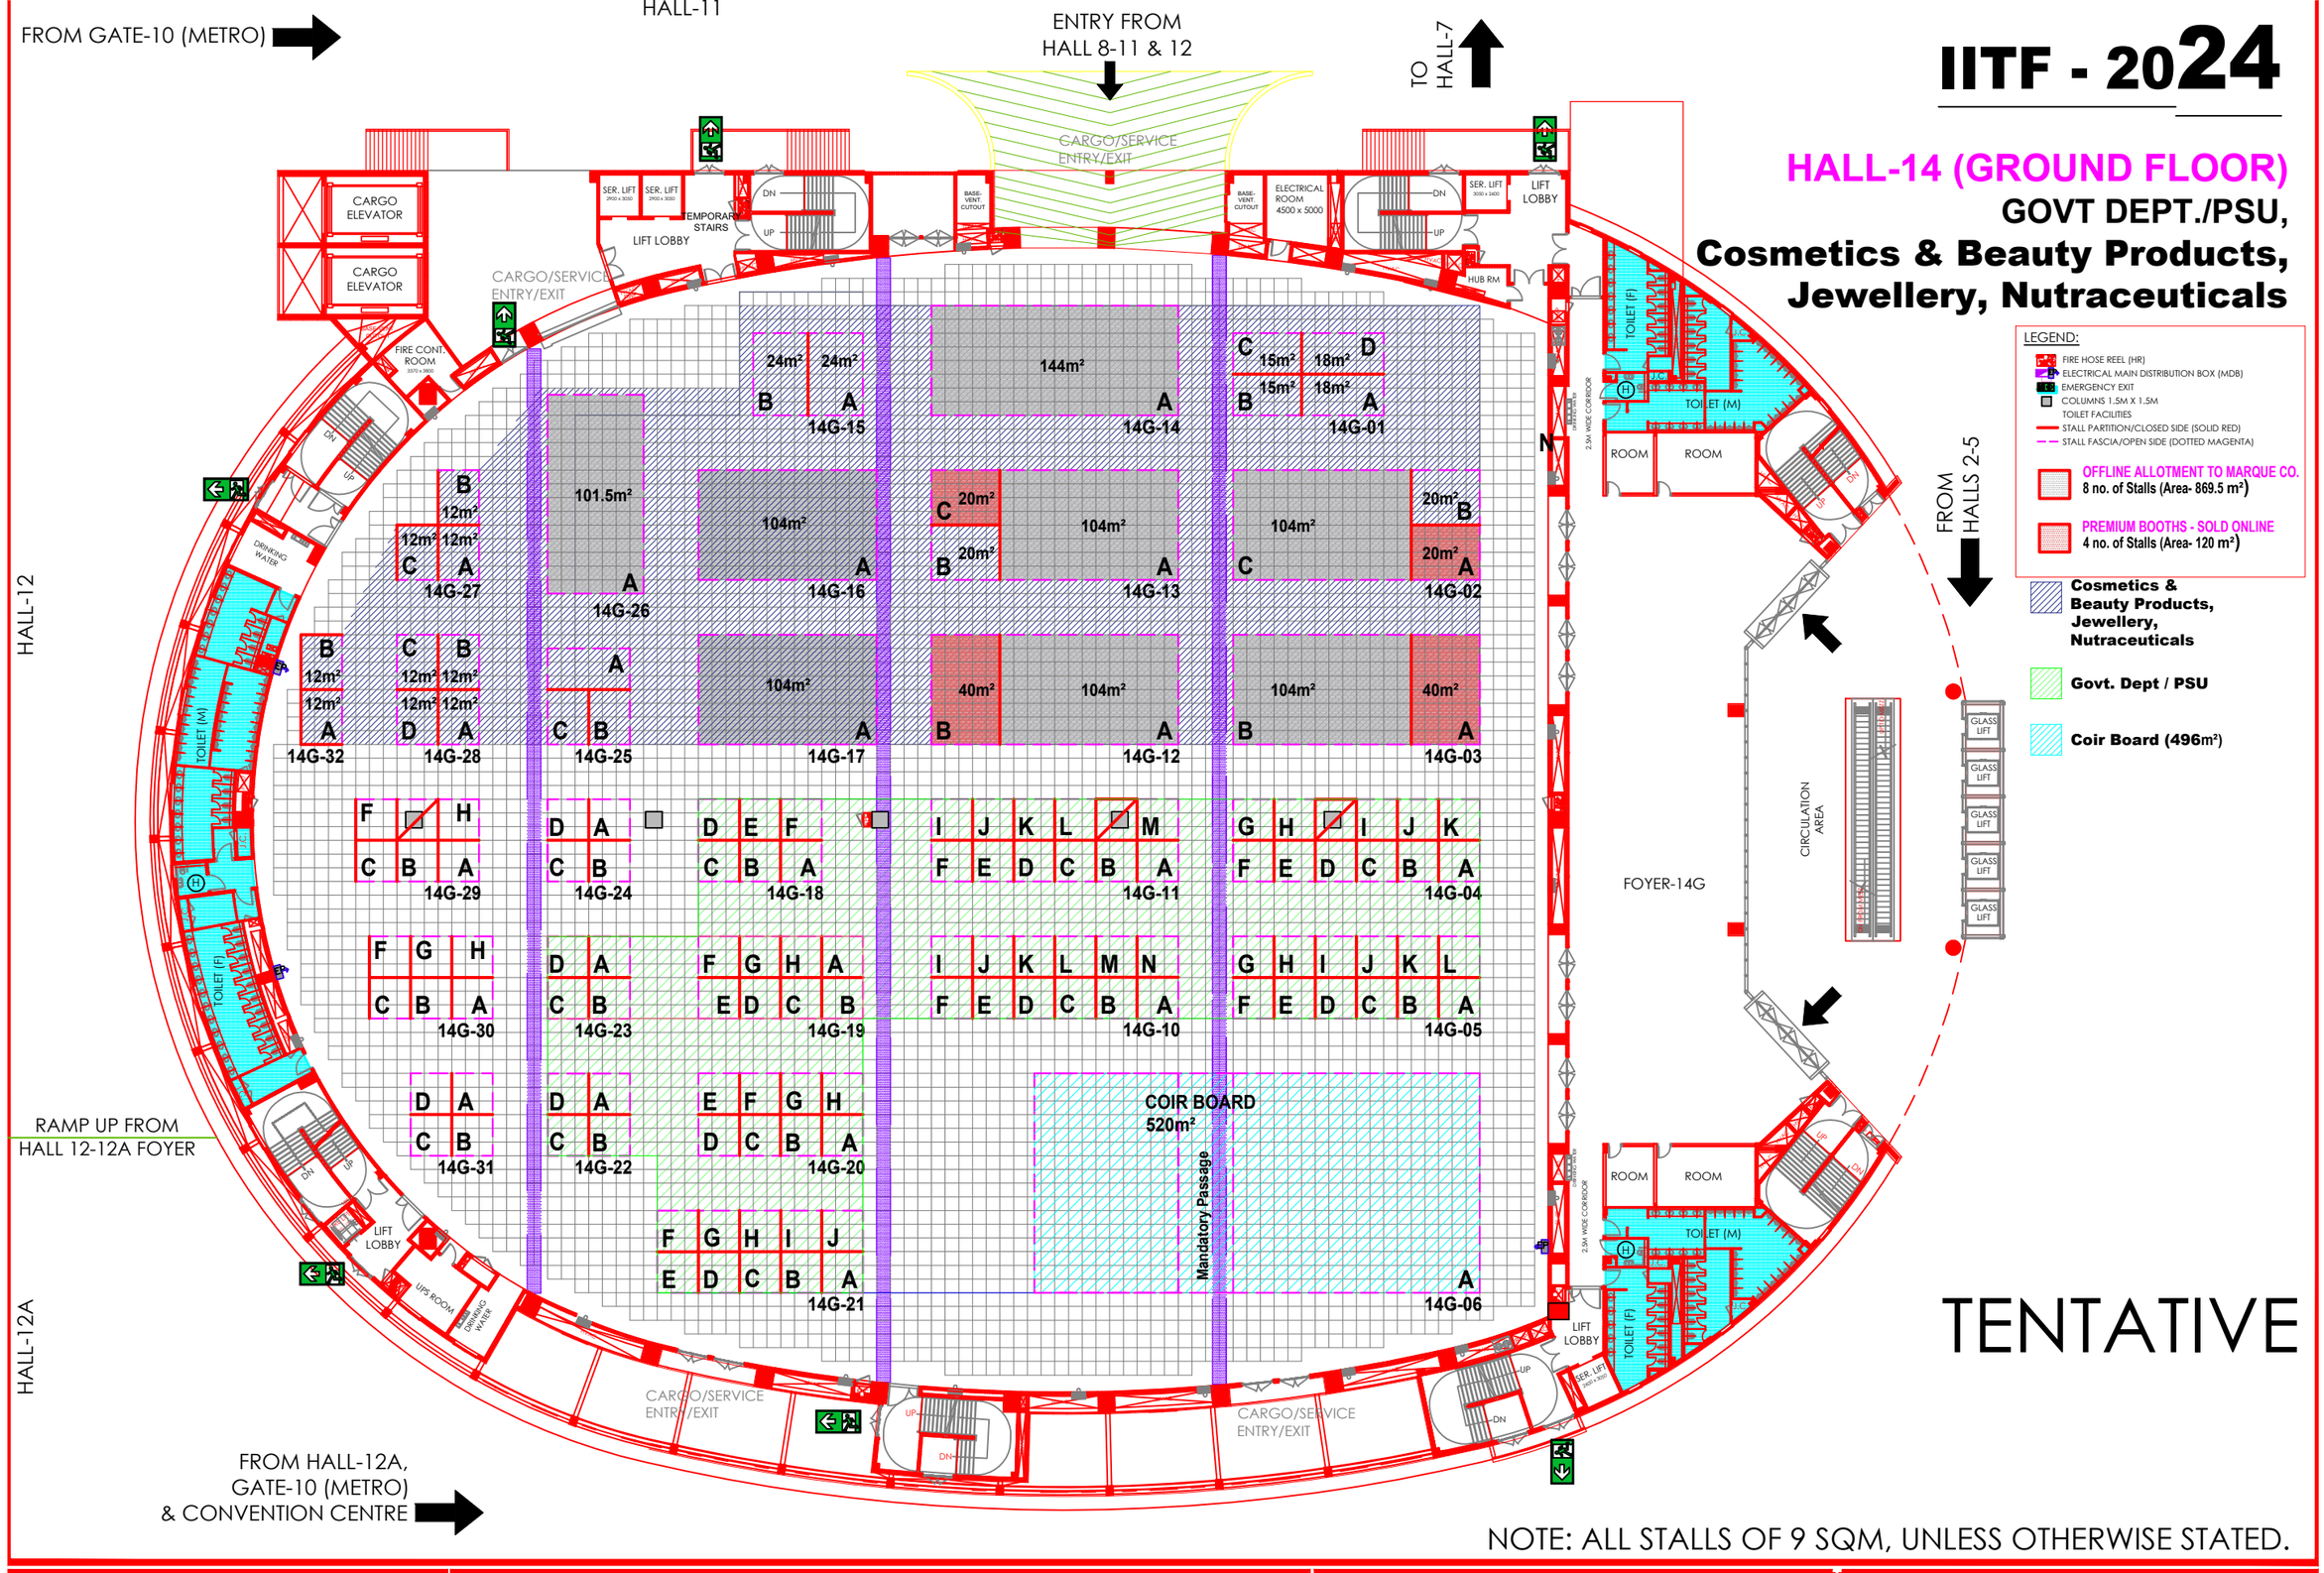


LEGEND:
- FIRE HOSE REEL (HR)
- ELECTRICAL MAIN DISTRIBUTION BOX (MDB)
- EMERGENCY EXIT
- COLUMNS 1.5M X 1.5M
- TOILET FACILITIES
- STALL PARTITION/CLOSED SIDE (SOLID RED)
- STALL FASCIA/OPEN SIDE (DOTTED MAGENTA)
- OFFLINE ALLOTMENT TO MARQUE CO. 8 no. of Stalls (Area- 869.5 m²)
- PREMIUM BOOTHS - SOLD ONLINE 4 no. of Stalls (Area- 120 m²)
- Cosmetics & Beauty Products, Jewellery, Nutraceuticals
- Govt. Dept / PSU
- Coir Board (496m²)

TENTATIVE

NOTE: ALL STALLS OF 9 SQM, UNLESS OTHERWISE STATED.

EXHIBITION :
**IITF - 2024**
HALL-14 (GROUND FLOOR)
Bharat Mandapam, NEW DELHI

| DATE: | SCALE: | DRAWING NO: | NORTH: |
|---|---|---|---|
| 17.05.2024 | FIT TO PAPER | IITF-24, 14G | N |

NOTES:
> This drawing is the property of ITPO, and it shall be used only for the purpose for which it has been issued by the Architecture Unit, ITPO. Amendments, if any, required in the layout plan shall be got approved from Architecture Unit, ITPO.
> Construction within the allocated stalls, Shell/Bare scheme/Outdoor open space by the participants/agencies, shall be as per the event's Design Guidelines and other applicable rules.
> ITPO reserves the right to change the layouts in case of exigencies.
> Errors And Omissions Expected (E.&O.E.)

| R.NO. | REVISION | DATE |
|---|---|---|
| R9. | | |
| R8. | | |
| R7. | | |
| R6. | | |
| R5. | | |
| R4. | | |
| R3. | | |
| R2. | | |
| R1. | | |

| MOHIT | DHARAV | SAURABH SHARMA | BRIJ LAL |
|---|---|---|---|
| YP (ARCHITECT) | YP (ARCHITECT) | Sr. MANAGER (ARCHITECT) | GENERAL MANAGER (ARCHITECT) |

INDIA TRADE PROMOTION ORGANISATION

ARCHITECTURE UNIT
I T P O
**Bharat Mandapam, N. DELHI.**