IITF - 2025

HALL 8, 9, 10 & 11

Hall 9-10 : Central Govt./Ministries and Department

Hall 11 : Electronics/ Electrical's/ Consumer Durables/ Footwear/ Textile/ Kitchen Equipment/ Watches, etc

TENTATIVE PLAN

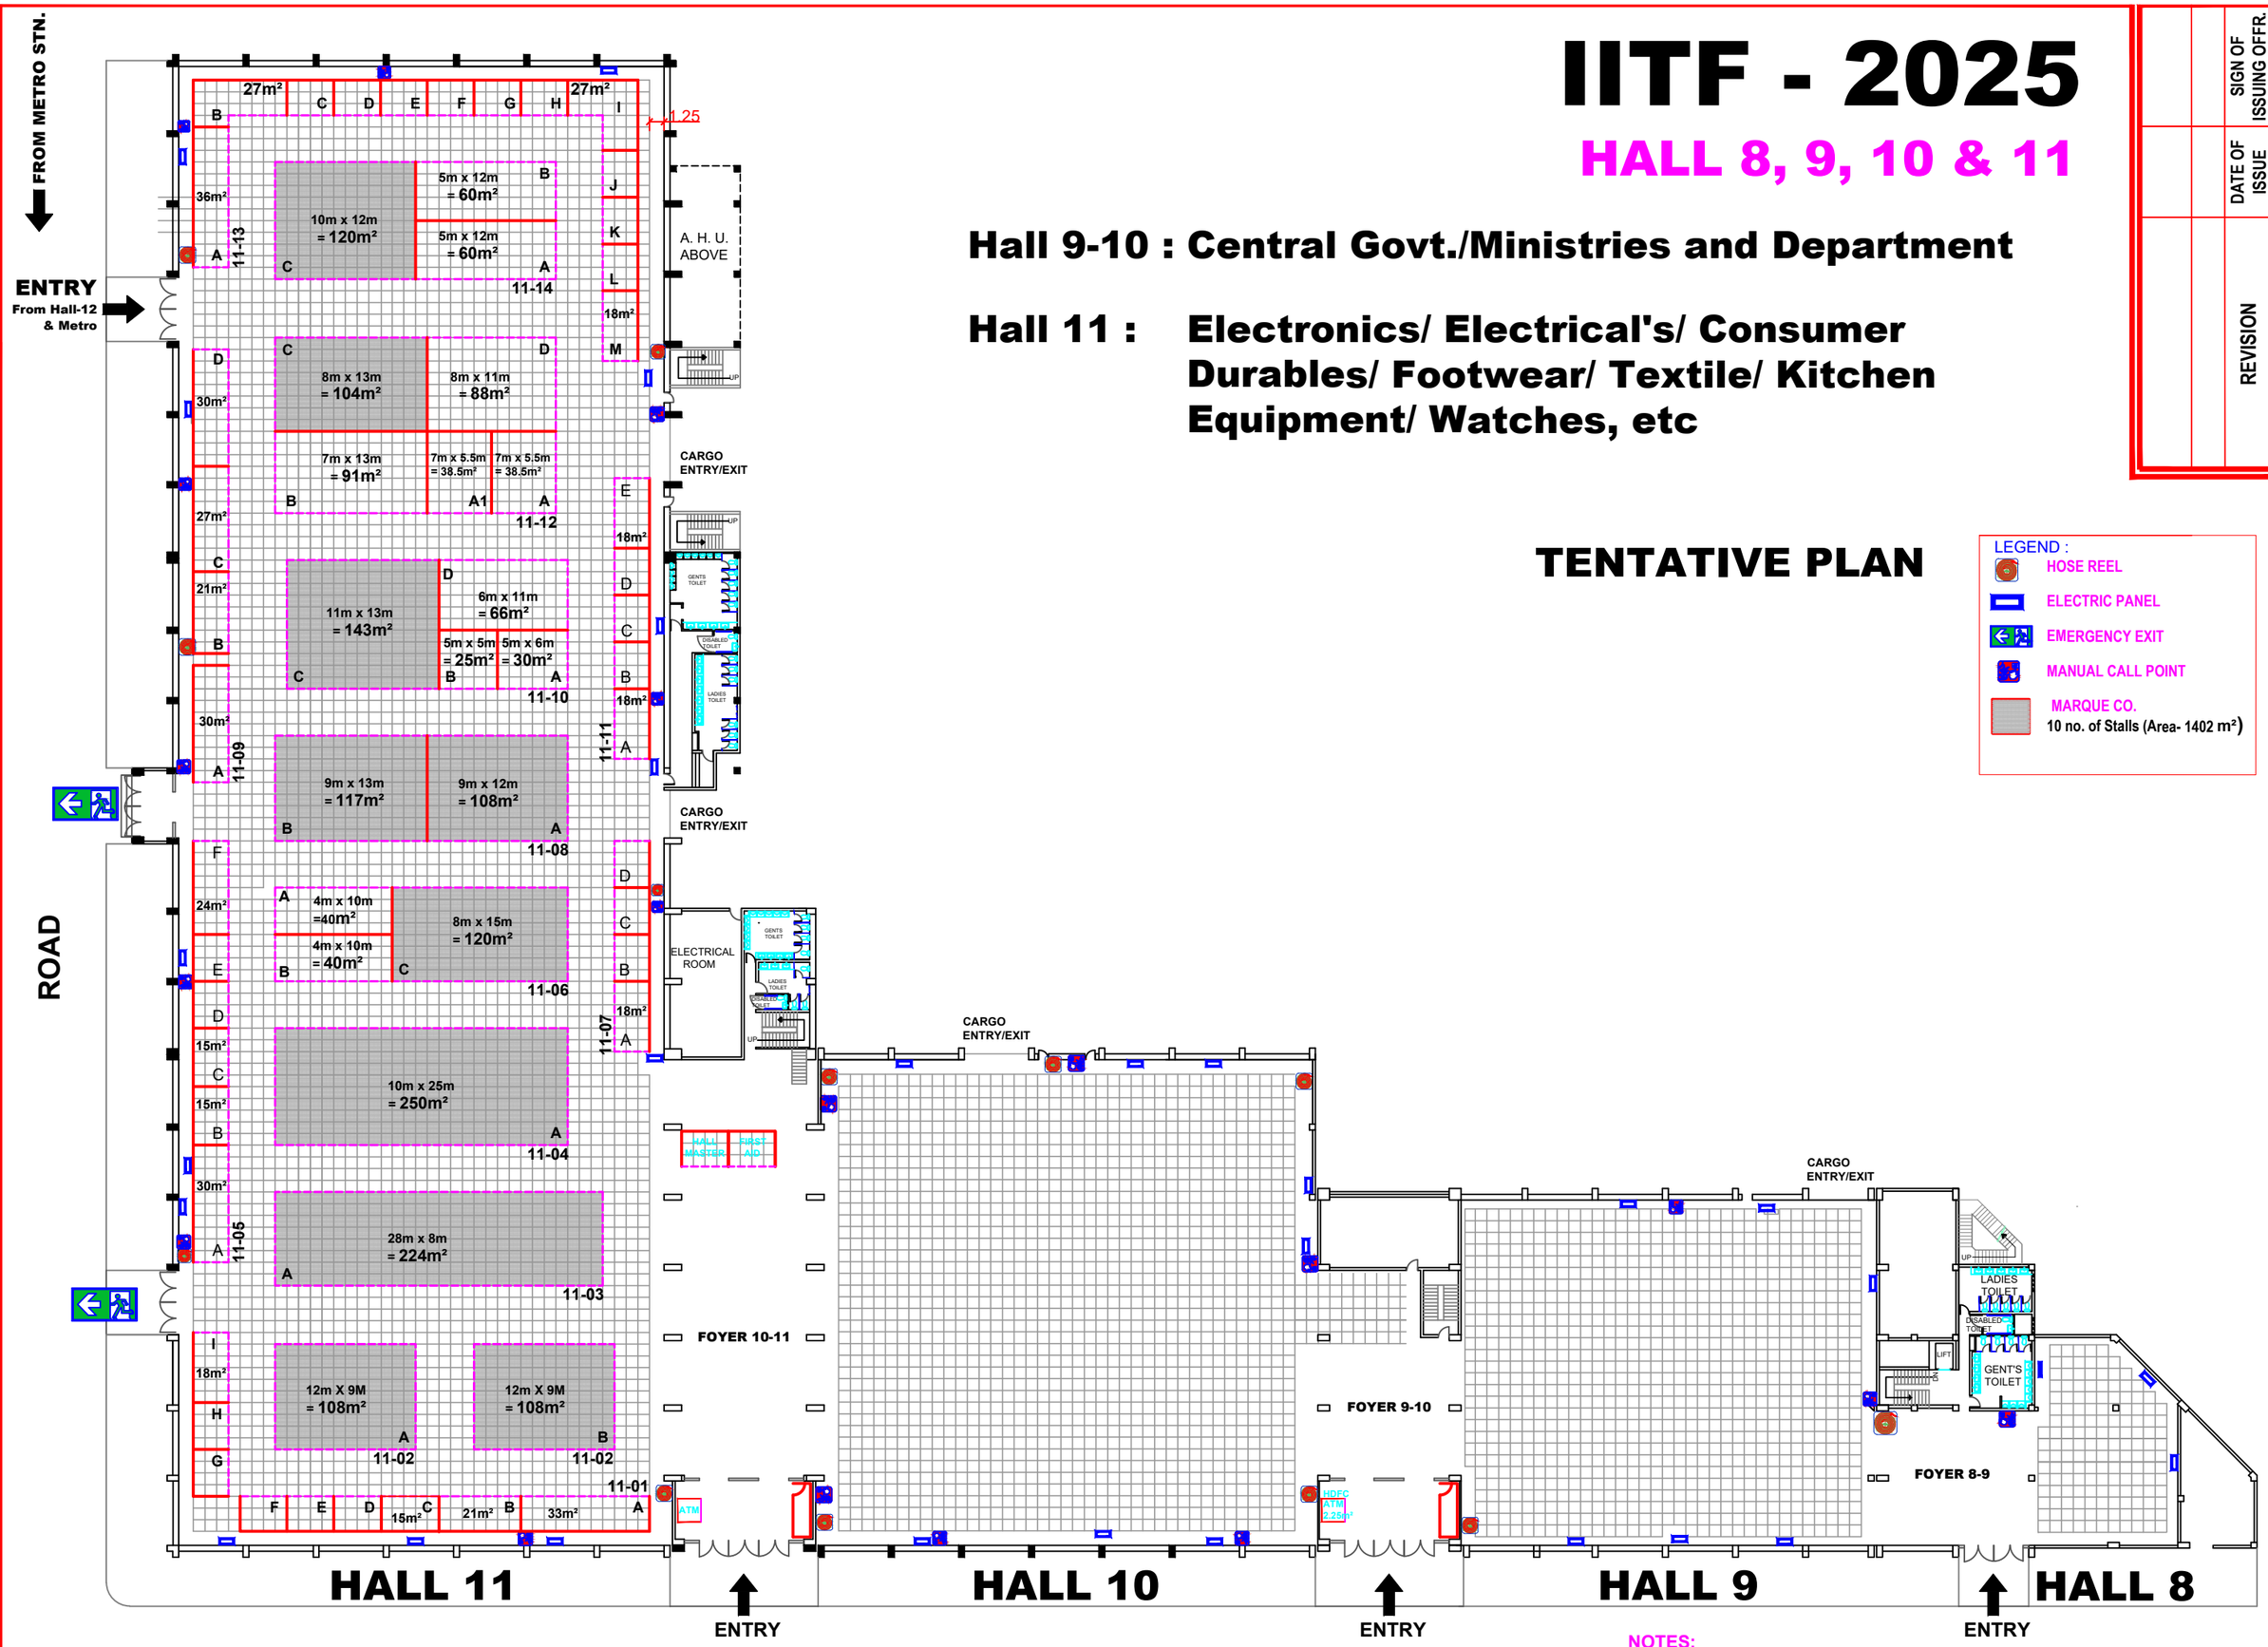

LEGEND :
- HOSE REEL
- ELECTRIC PANEL
- EMERGENCY EXIT
- MANUAL CALL POINT
- MARQUE CO. 10 no. of Stalls (Area- 1402 m²)

NOTES:
1. Grid is 1m X 1m and all stalls are of 12 sqm, unless otherwise mentioned.
2. Errors And Omissions Expected (E.&O.E.)
3. ITPO reserves the right to change the Layouts in case of exigencies.

REVISION	DATE OF ISSUE	SIGN OF ISSUING OFFR.
RADHIKA CHAUHAN YP (ARCHITECT)		SHREE NATH YP (ARCHITECT)
SAURABH SHARMA Sr. MANAGER (ARCHITECT)		BRIJ LAL GENERAL MANAGER (ARCHITECT)

INDIA TRADE PROMOTION ORGANISATION
ARCHITECTURE DEPARTMENT
I T P O
Bharat Mandapam, N. DELHI.

NORTH:

DRAWING NO: IITF-2025, H-8,9,10 & 11

SCALE: FIT TO PAPER

DATE: 13.08.2025

NOTE :-
THIS DRG. IS THE PROPERTY OF ITPO. IT SHALL BE USED ONLY FOR THE PURPOSE FOR WHICH IT HAS BEEN ISSUED BY THE ARCHITECTURE DEPARTMENT. AMMENDMENTS IF ANY REQUIRED IN THE LAYOUT PLAN SHALL BE GOT APPROVED FROM ARCH.DIVISION.
- CONSTRUCTION WITHIN THE ALLOCATED STALL, SHELL SCHEME / BARE / OUTDOOR OPEN SPACE BY THE PARTICIPANTS / AGENCIES, SHALL BE AS PER ARCHITECTURE & ENGG. GUIDE LINES / CONTROLS OF ITPO.
- THE DESIGN OF THE BARE STANDS ARE TO BE GOT APPROVED FROM ARCHITECTURE DEPARTMENT.
- NO SUBLET TWO OF STALLS IS PERMITED BY ITPO.

PROJECT TITLE:
INDIA INTERNATIONAL TRADE FAIR - 2025
LAYOUT PLAN: HALL 8,9,10 & 11
Bharat Mandapam, NEW DELHI