


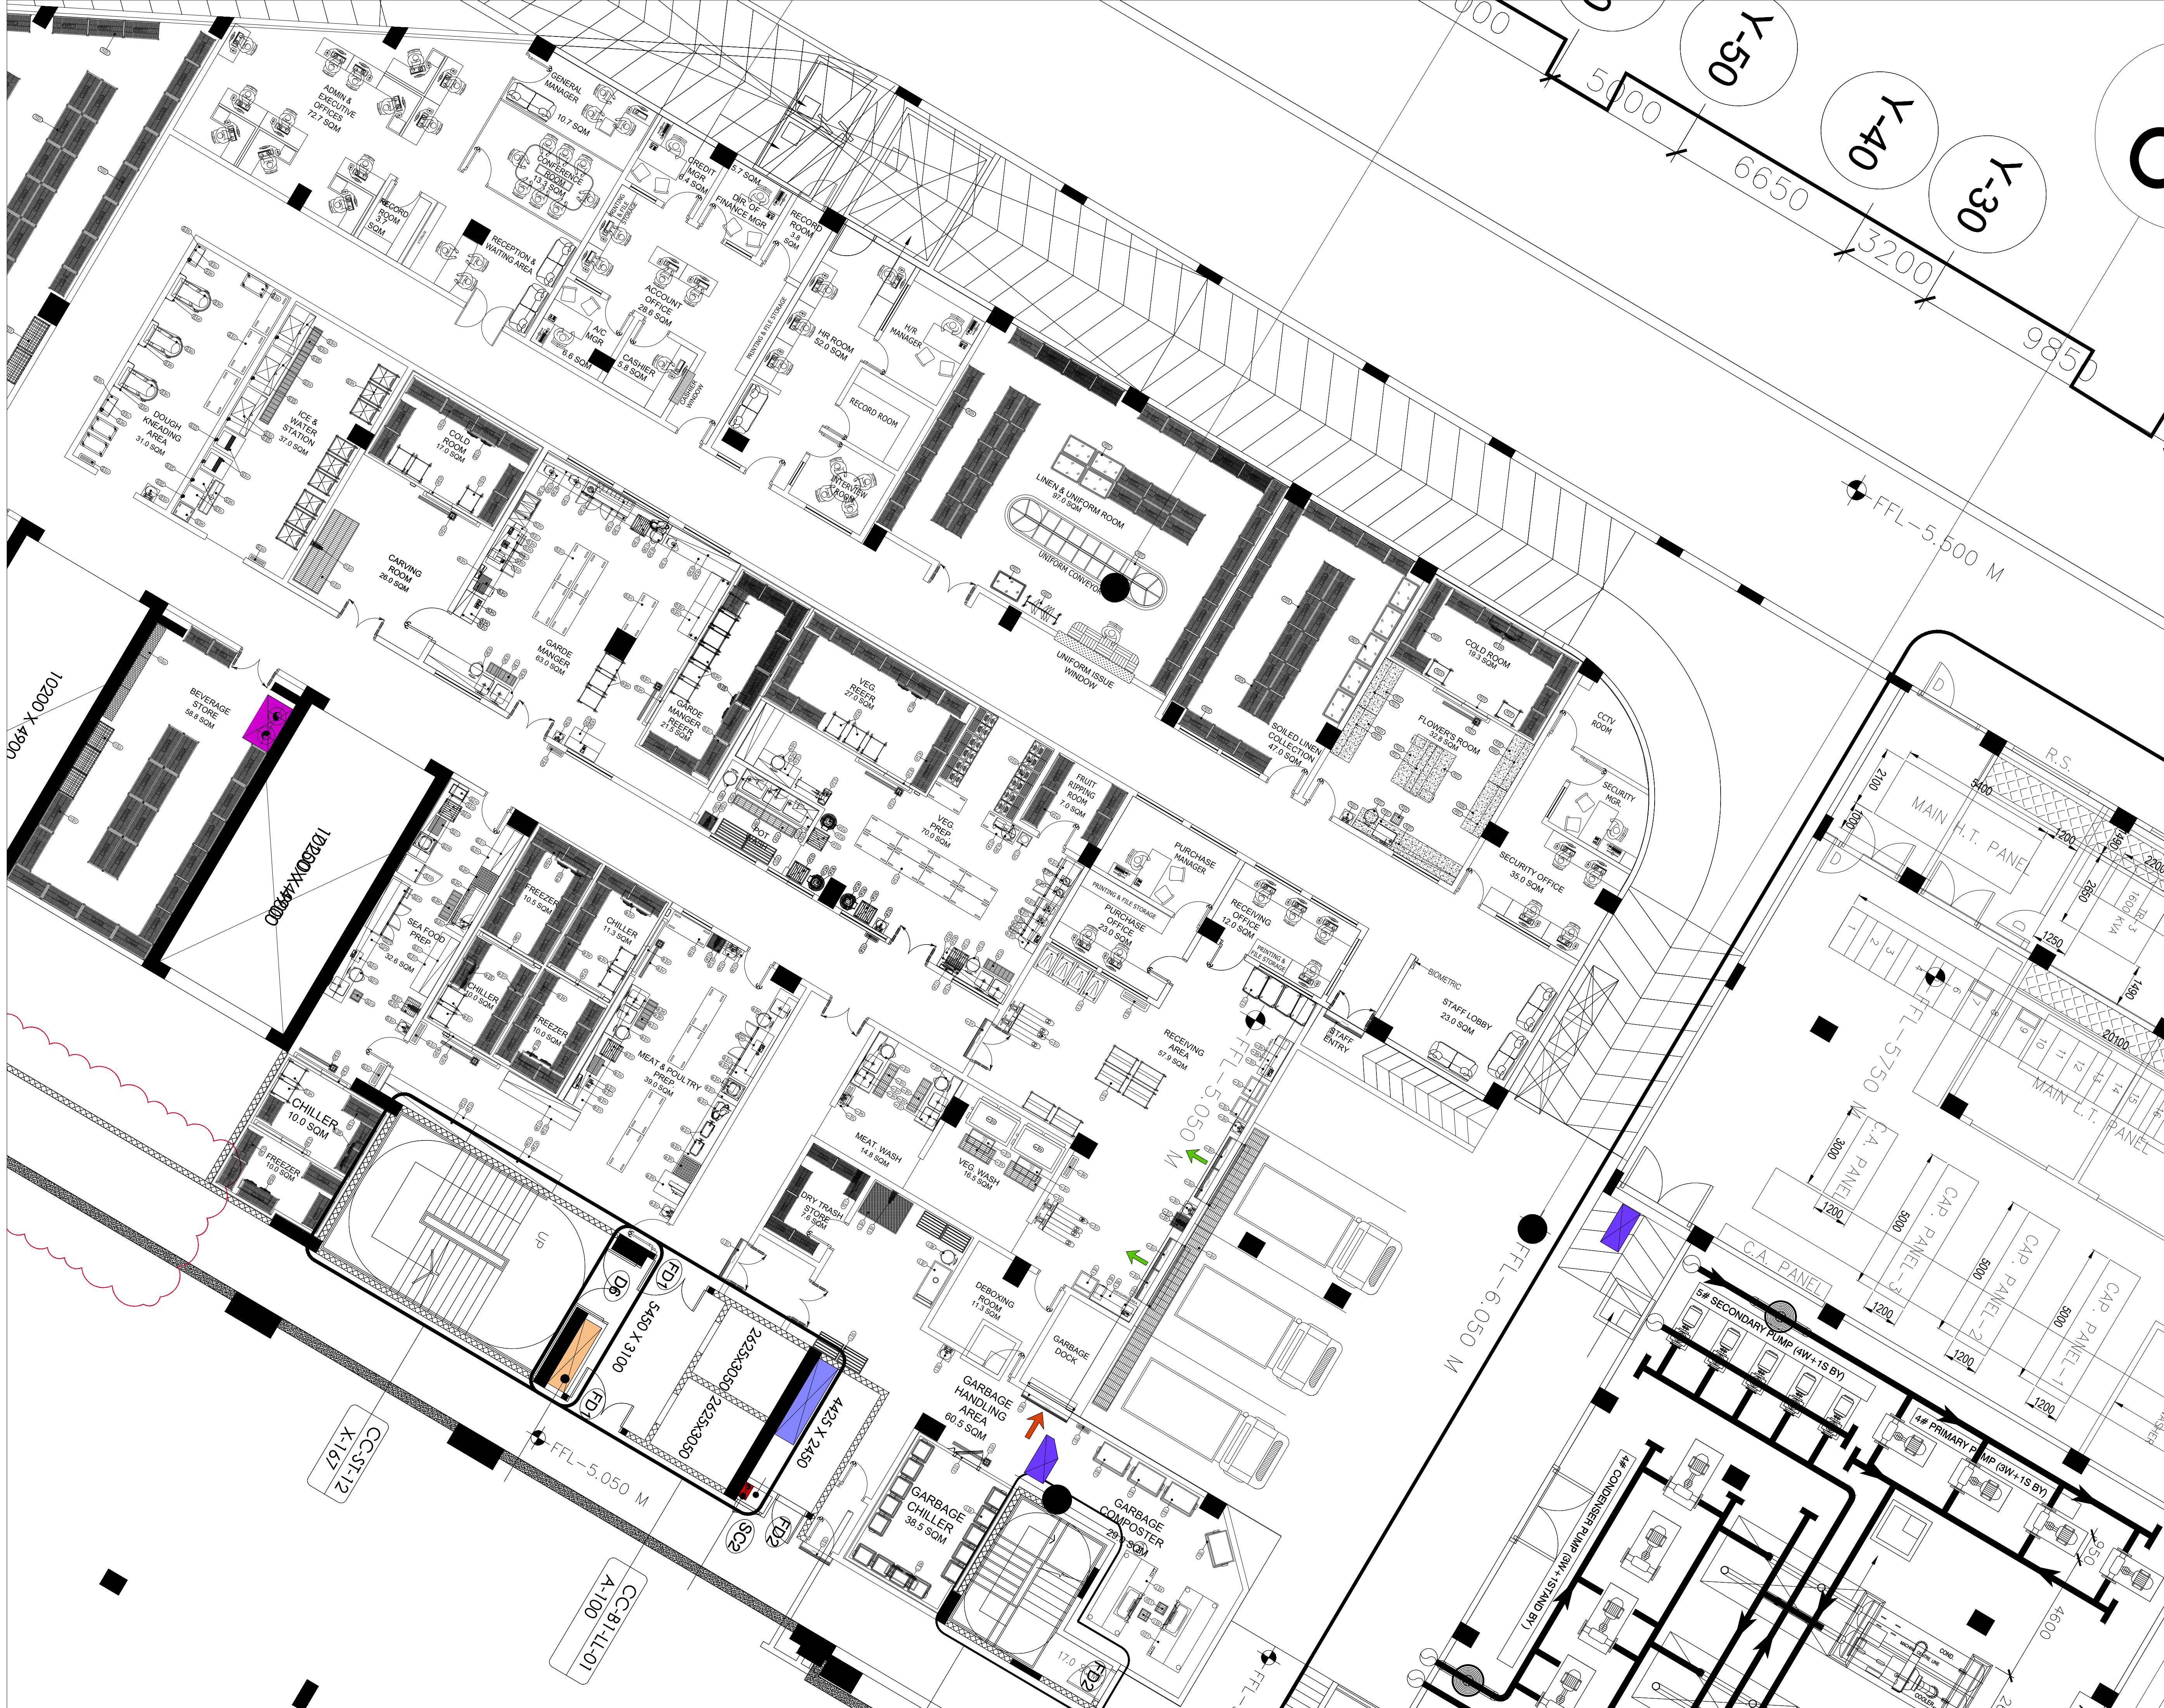

NOTES/ LEGEND-

REVISION-

REV. NO.	DESCRIPTION	DATE
00	ISSUED FOR DESIGN COORDINATION	DD.MM.YY
01	REVISED AS PER COMMENTS	20.07.2022
02	REVISED AS PER COMMENTS	03.08.2022

REMARKS
DESIGN DEVELOPMENT

ISSUED FOR

FACILITY CONSULTANT-



consulting
meet / explore / build

1st & 2nd Floor, Doon Building,
Plot No.230, Block A-2,
Sector-17, Dwarka, New Delhi-110078,
Ph No: 011-4350528/29
Email : projects@hpgconsulting.com

NEW DELHI • MUMBAI • BANGALORE • DUBAI

PROJECT TITLE-

ITPO, NEW DELHI

DRAWING TITLE-
PART PLAN-02
FINAL ARRANGEMENT PLAN
DETAILING PLAN
BASEMENT

DRG.NO.

01-01-GGN-FAP-1-R1

LEVEL/LOCATION.

BASEMENT (PART-02)

ISSUE DATE

19-07-022

SCALE

A1@1:100

REV.NO.

R2

FILE NO.

01-HPG-234

DRAWN BY

RAHUL

CHK BY

GOVIND

APP.BY

RJT



NOTES/ LEGEND-

REVISION-

REV.NO.	DESCRIPTION	DATE
00	ISSUED FOR DESIGN COORDINATION	DD.MM.YY
01	REVISED AS PER COMMENTS	20.07.2022
02	REVISED AS PER COMMENTS	03.08.2022

REMARKS

DESIGN DEVELOPMENT

ISSUED FOR

FACILITY CONSULTANT-



consulting
meet / explore / build

1st & 2nd Floor, Doon Building,
Plot No.230, Block A-2,
Sector-17, Dwarka, New Delhi- 110078,
Ph No: 011-43505228/29
Email : projects@hpgconsulting.com

NEW DELHI • MUMBAI • BANGALORE • DUBAI

PROJECT TITLE-

ITPO, NEW DELHI

DRAWING TITLE-

OVERALL
PRELIMINARY EQUIPMENT
DETAILING PLAN
BASEMENT

DRG.NO.

01-01-GGN-PAP-1-R1

LEVEL/LOCATION.


BASEMENT (OVERALL)

ISSUE DATE

19-07-022

REV.NO.

R2

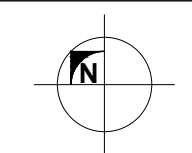

DRAWN BY

RAHUL

CHK BY

GOVIND

APP.BY


RJT


SCALE

A1@NTS

FILE NO.

01-HPG-234

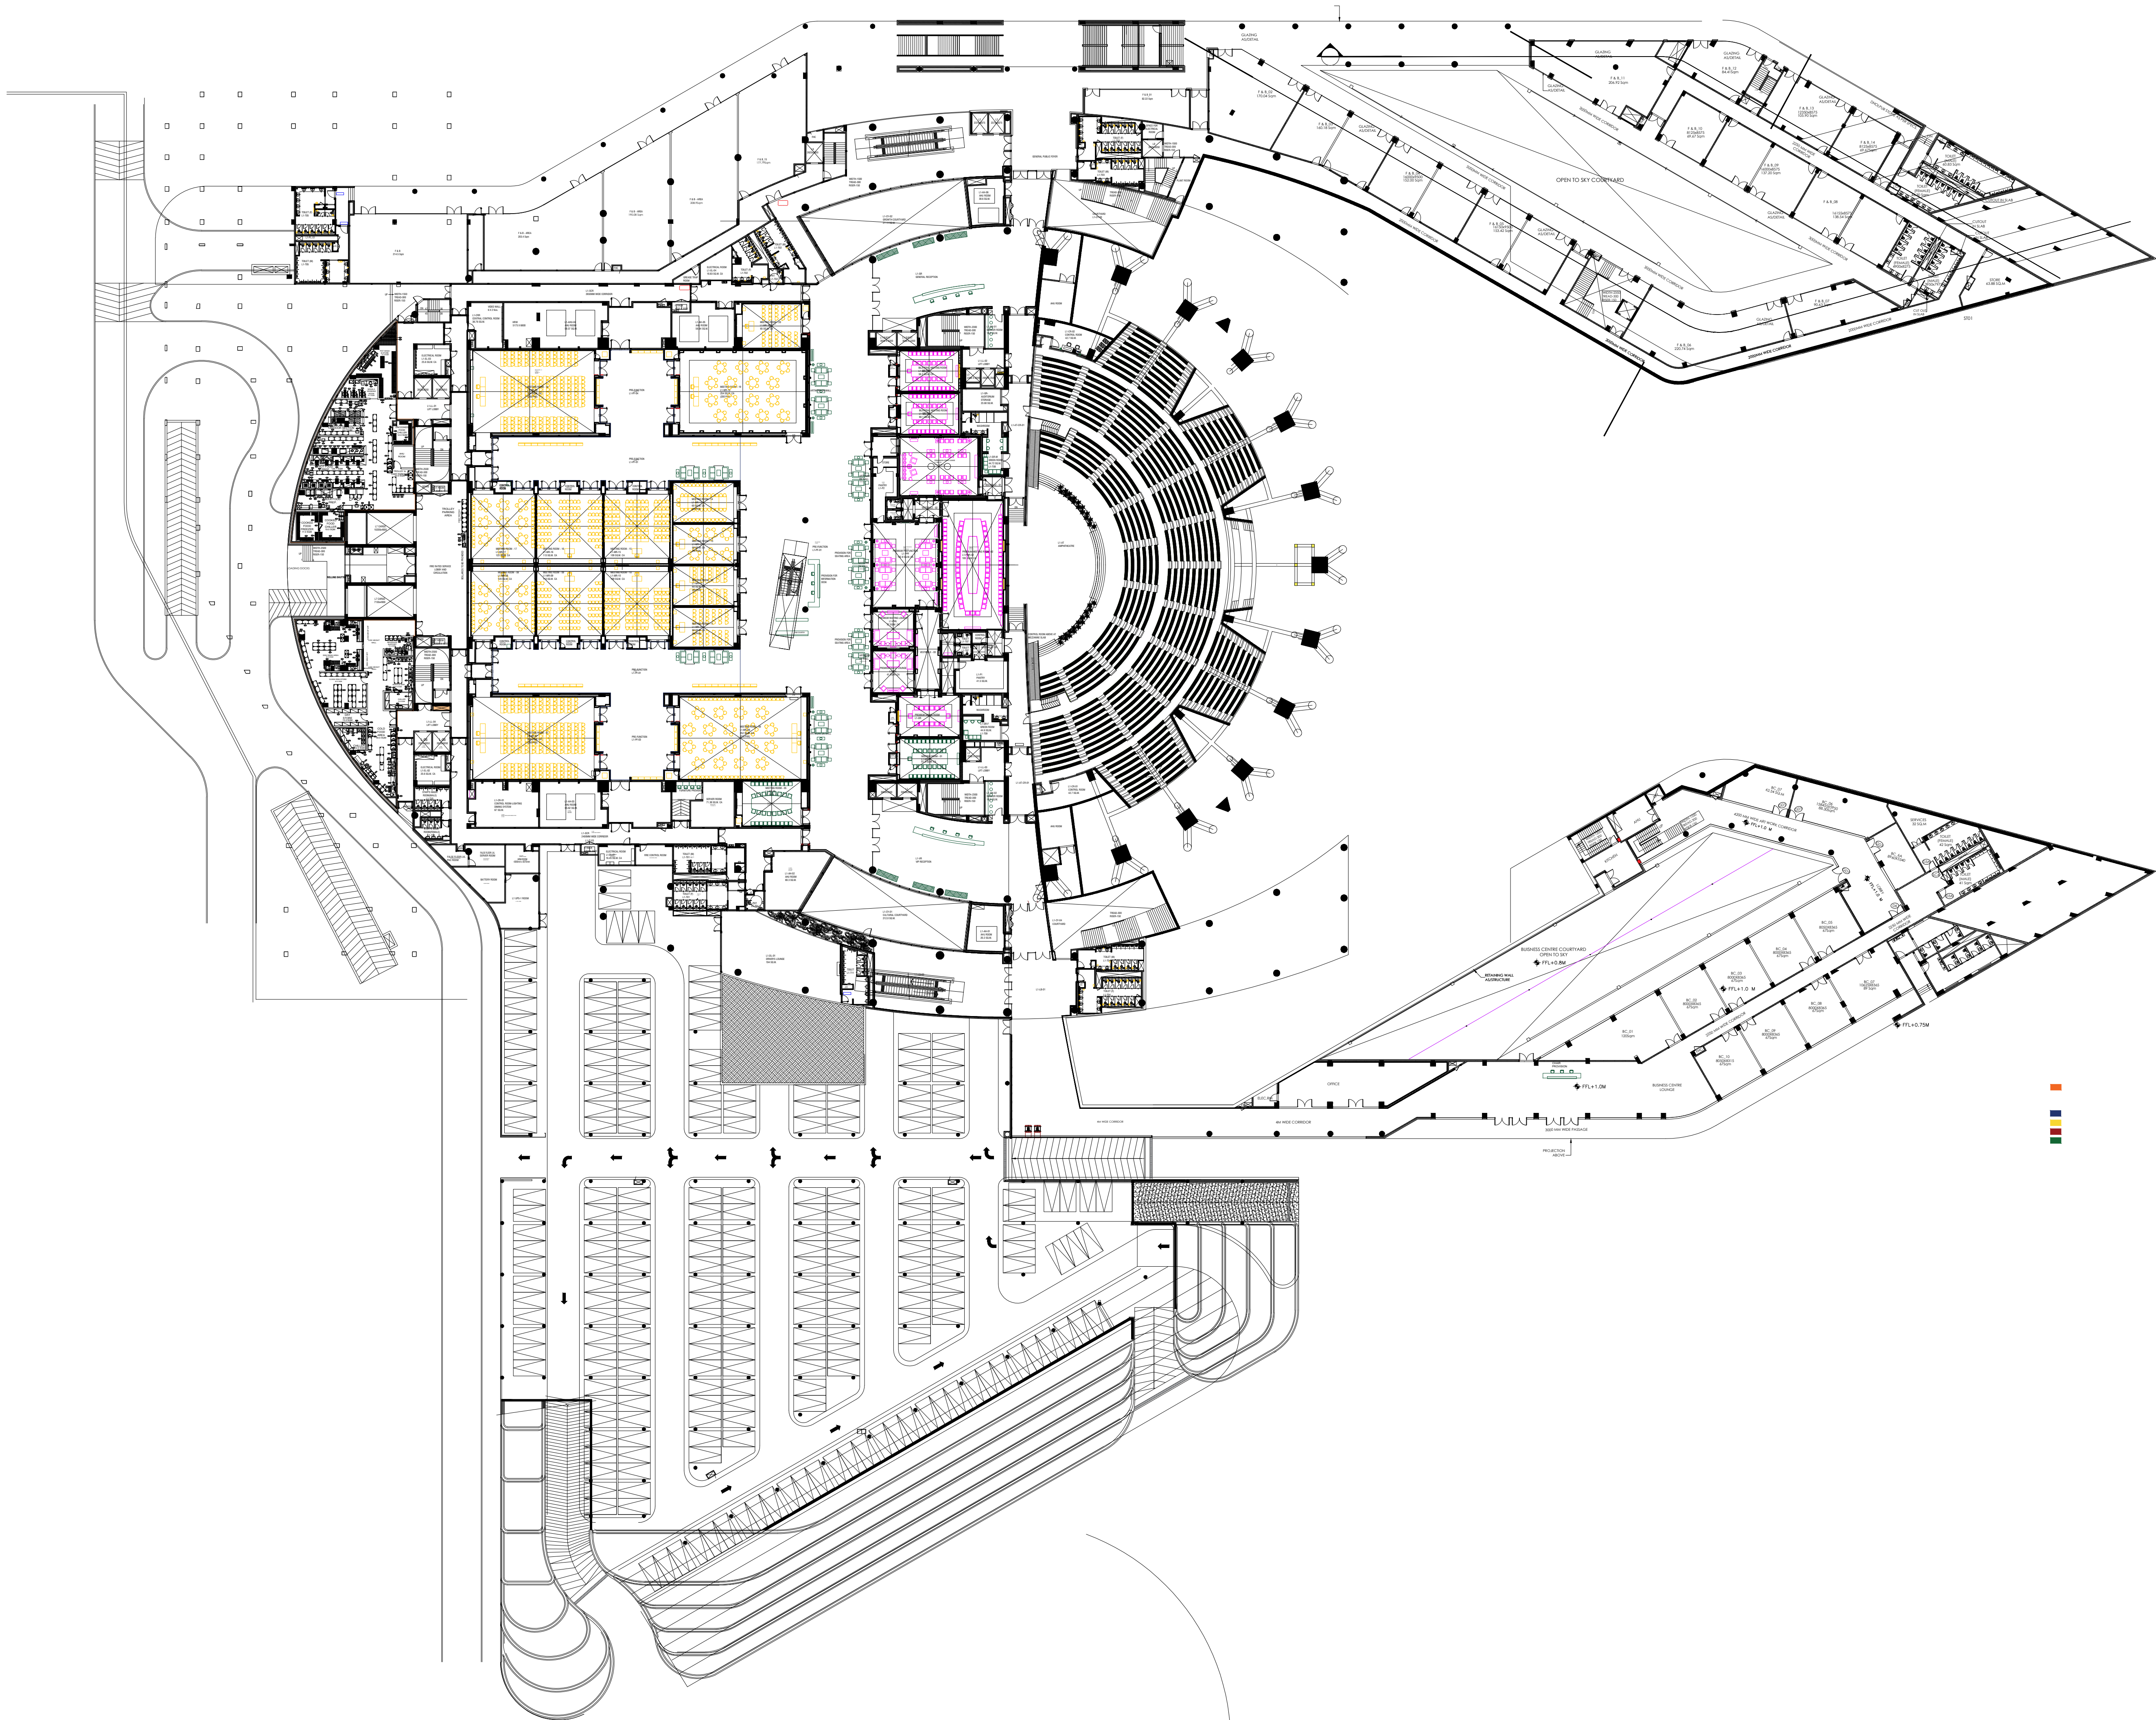

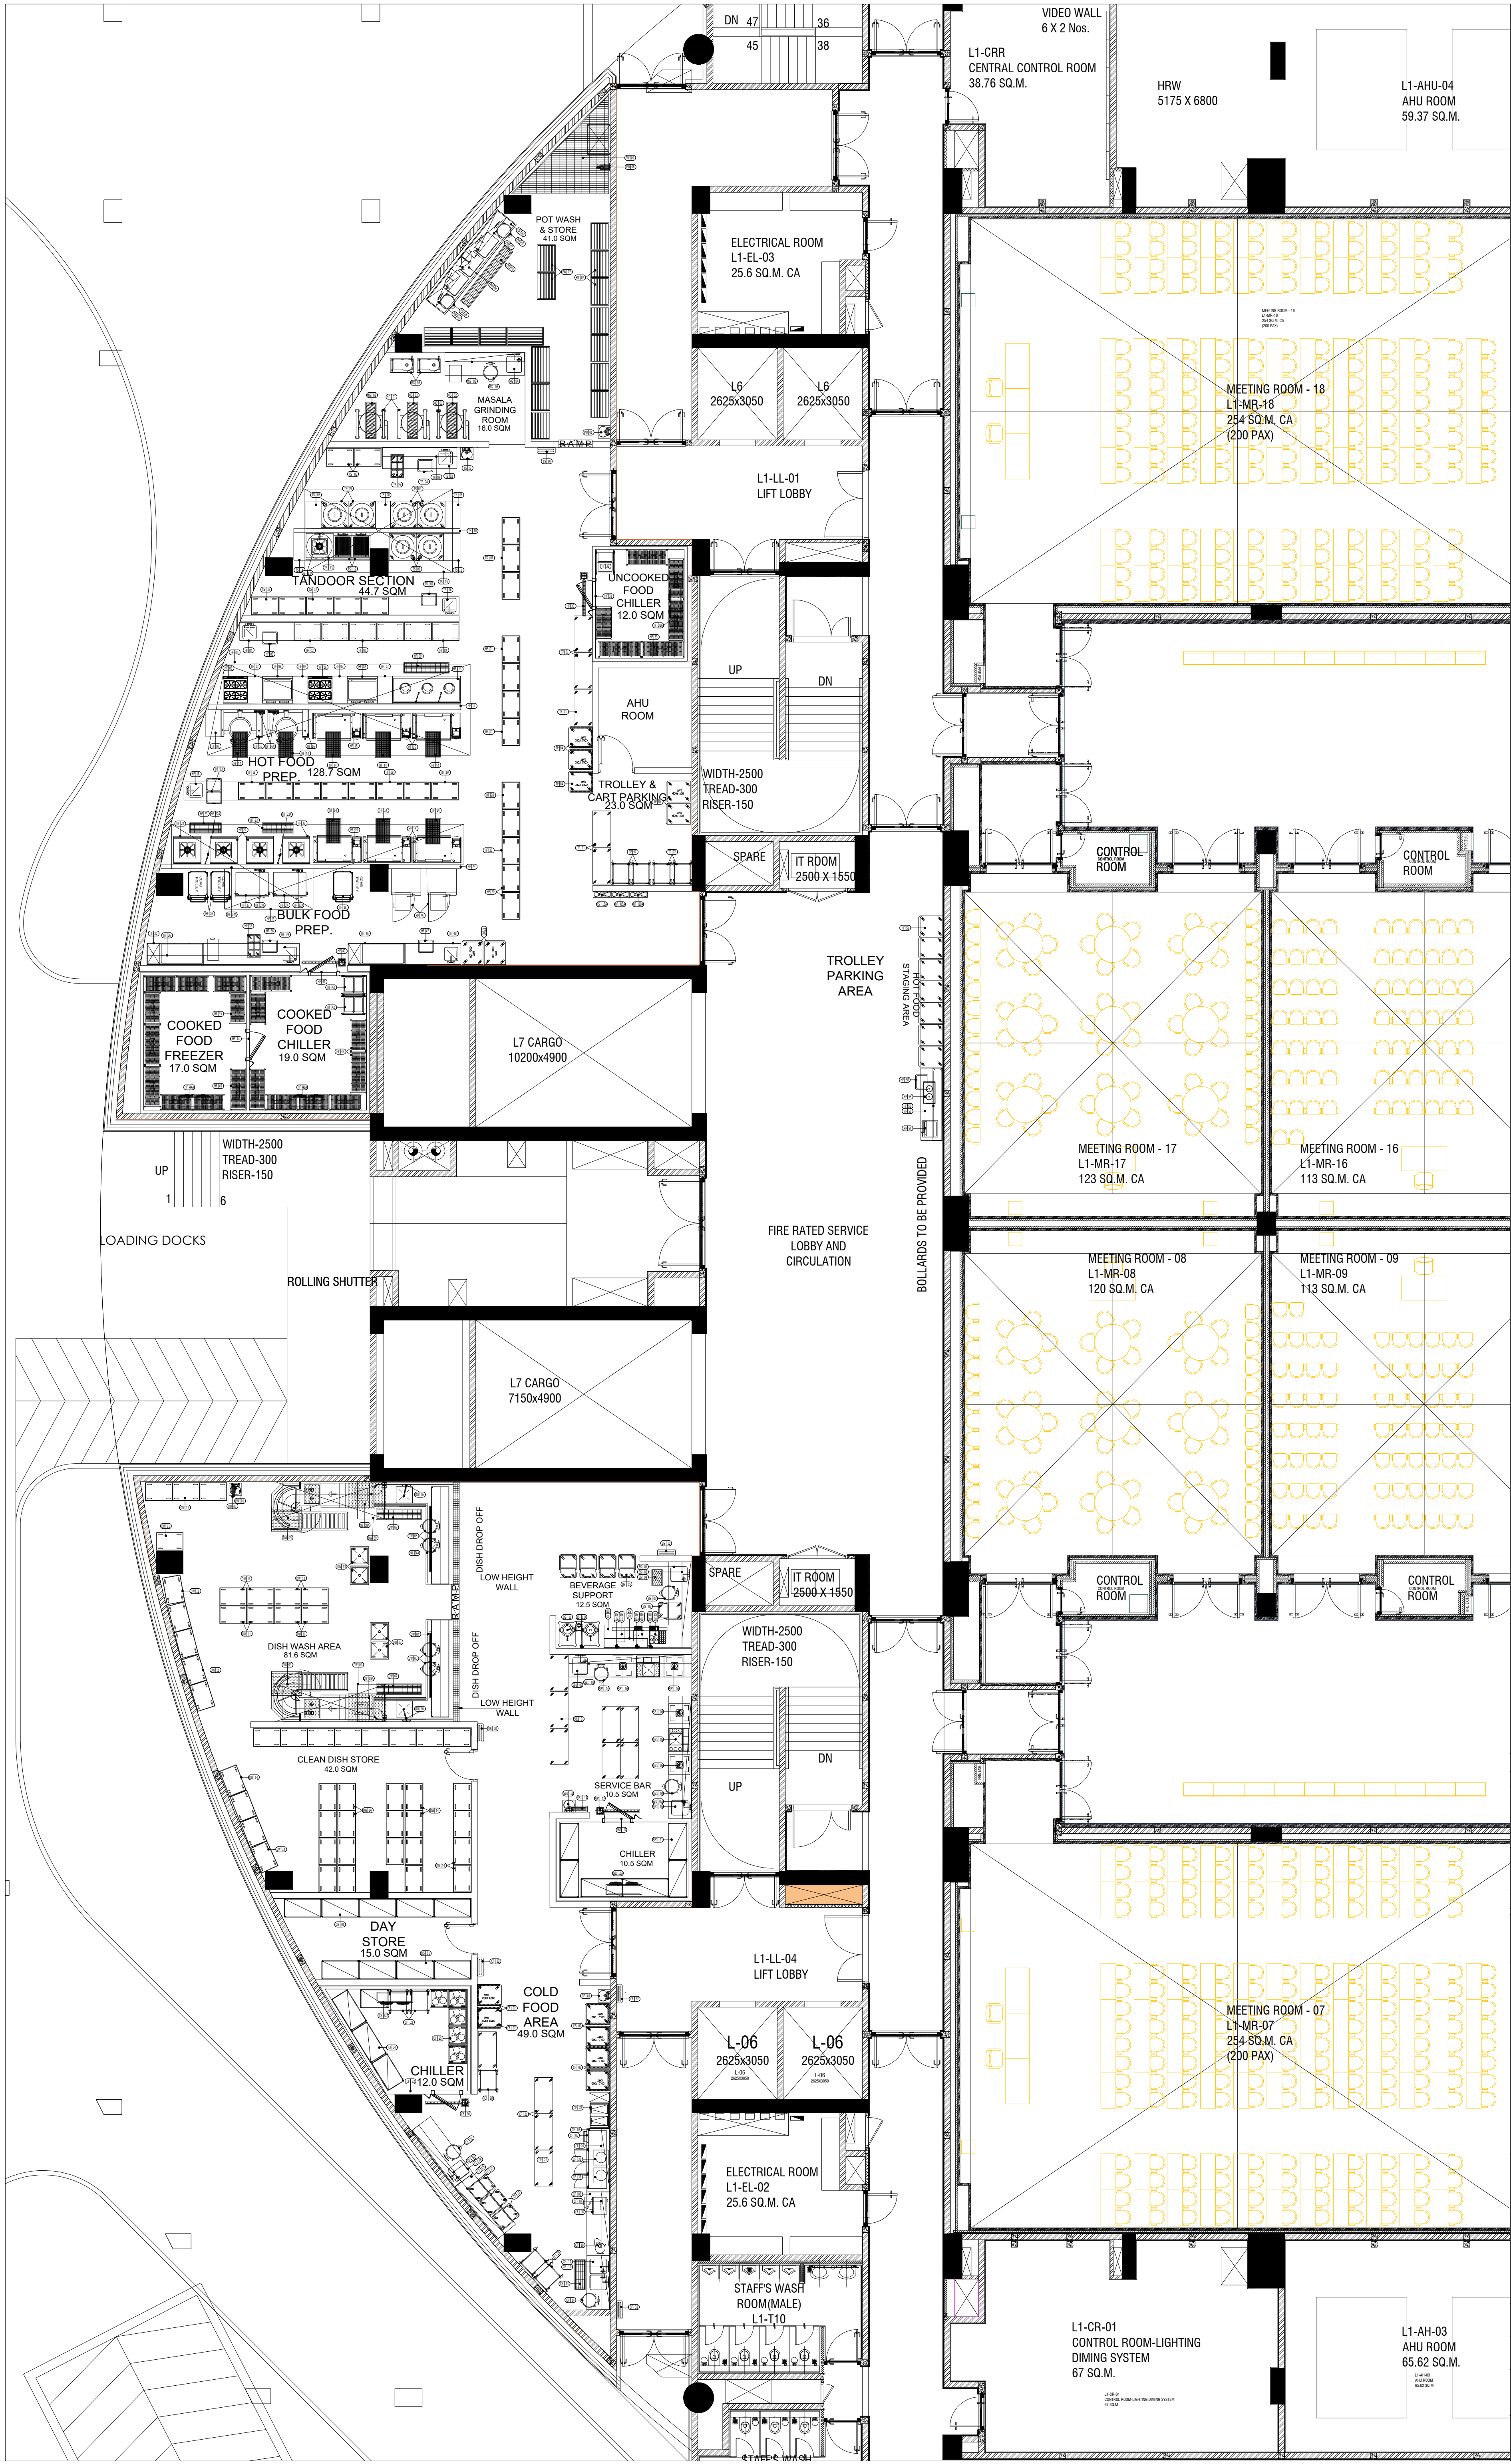

NOTES/ LEGEND-

REVISION-		
REV.NO.	DESCRIPTION	DATE
00	ISSUED FOR DESIGN COORDINATION	DD.MM.YY
01	REVISED AS PER COMMENTS	20.07.2022
02	REVISED AS PER COMMENTS	03.08.2022

REMARKS
DESIGN DEVELOPMENT

ISSUED FOR


FACILITY CONSULTANT-


hpg consulting
meet / explore / build
NEW DELHI • MUMBAI • BANGALORE • DUBAI

1st & 2nd Floor, Doon Building,
Plot No.230, Block A-2,
Sector-17, Dwarka, New Delhi-110078,
Ph No: 011-43505228/29
Email: projects@hpgconsulting.com

PROJECT TITLE-
ITPO, NEW DELHI

DRAWING TITLE-
PART PLAN-1
PRELIMINARY EQUIPMENT
DETAILING PLAN
CONVENTION L1 CFM

 DRG.NO. 01-01-GGN-PAP-1-R2		
LEVEL/LOCATION. CONVENTION L1		
ISSUE DATE 19-07-022	REV.NO. R2	
SCALE A1@1:100	FILE NO. 01-HPG-234	
		DRAWN BY RAHUL CHK BY GOVIND APP.BY RJT

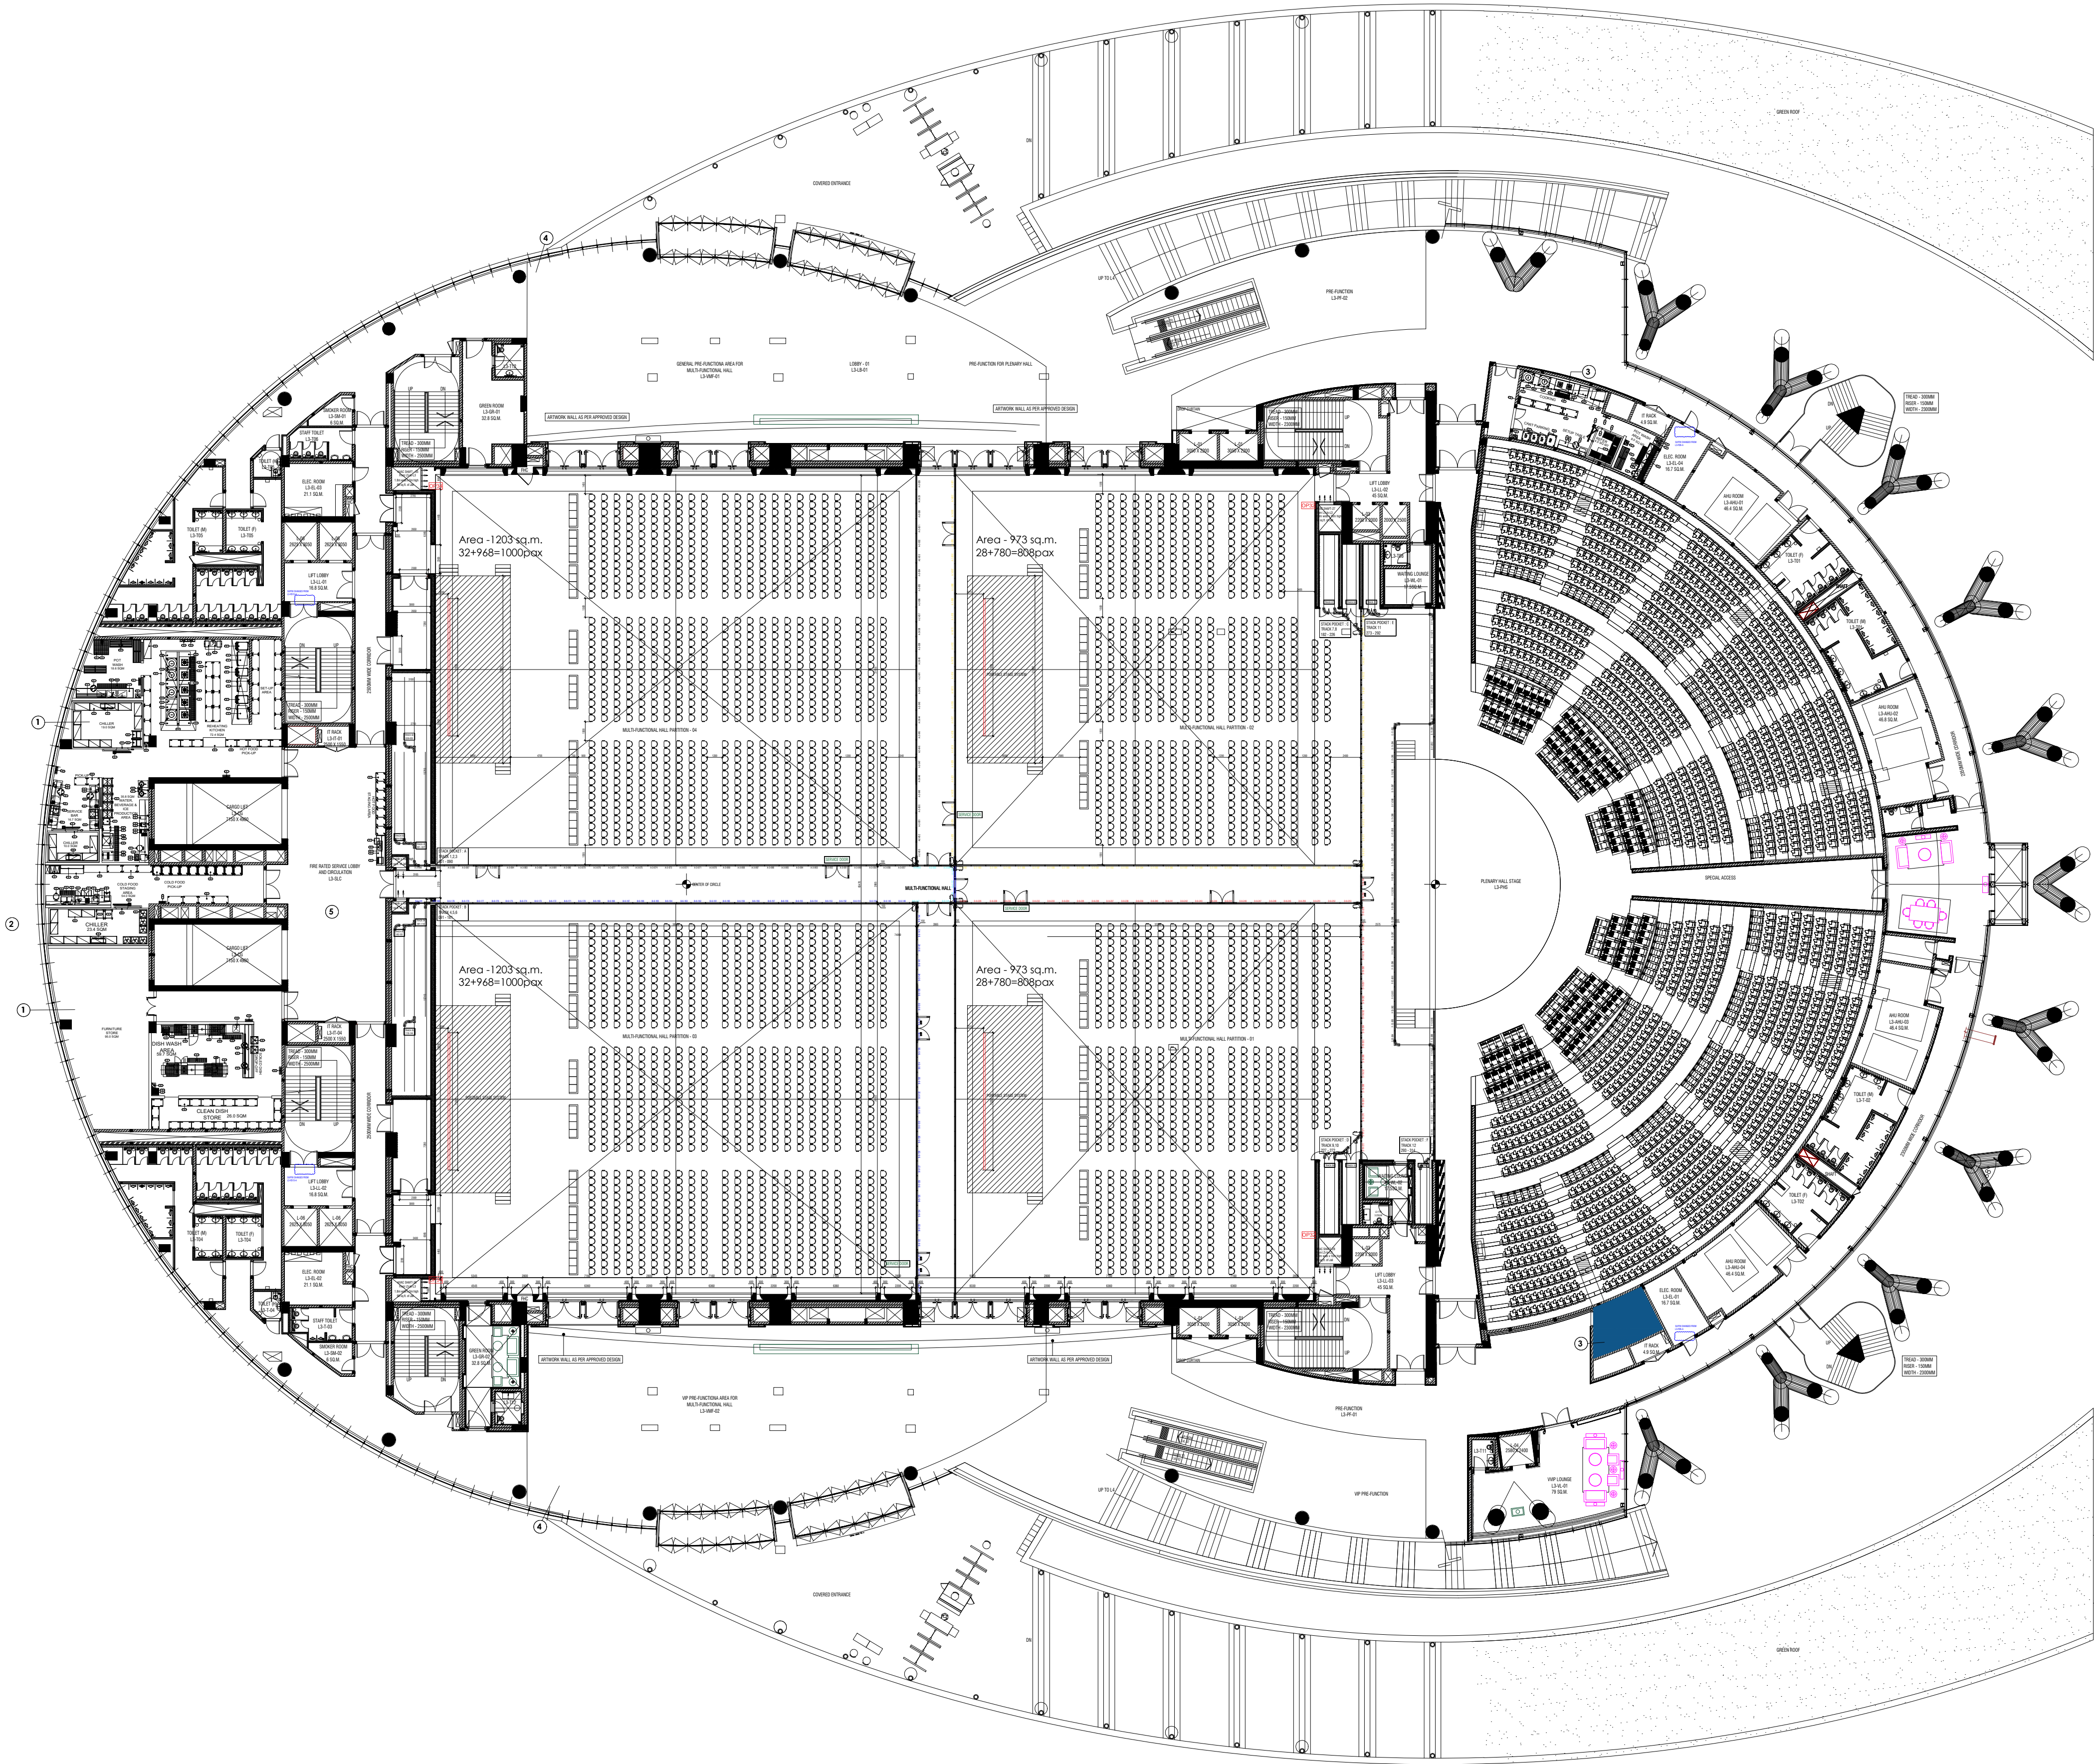

NOTES/ LEGEND-

REVISION-

REV.NO.	DESCRIPTION	DATE
00	ISSUED FOR DESIGN COORDINATION	DD.MM.YY
01	REVISED AS PER COMMENTS	20.07.2022
02	REVISED AS PER COMMENTS	03.08.2022

REMARKS
DESIGN DEVELOPMENT

ISSUED FOR

FACILITY CONSULTANT-



consulting
meet / explore / build

1st & 2nd Floor, Doon Building,
Plot No.230, Block A-2,
Sector-17, Dwarka, New Delhi- 110078,
Ph No: 011-43505228/29
Email : projects@hpgconsulting.com

NEW DELHI • MUMBAI • BANGALORE • DUBAI

PROJECT TITLE-

ITPO, NEW DELHI

DRAWING TITLE-
OVERALL
PRELIMINARY EQUIPMENT
DETAILING PLAN
CONVENTION L3 CFM

DRG.NO.
01-01-GGN-PAP-1-R2

LEVEL/LOCATION.

CONVENTION L3

ISSUE DATE/REV.NO.
19-07-022 R2

SCALE
A1@NTS

FILE NO.
01-HPG-234

DRAWN BY
RAHUL
CHK BY
GOVIND
APP.BY
RJT