


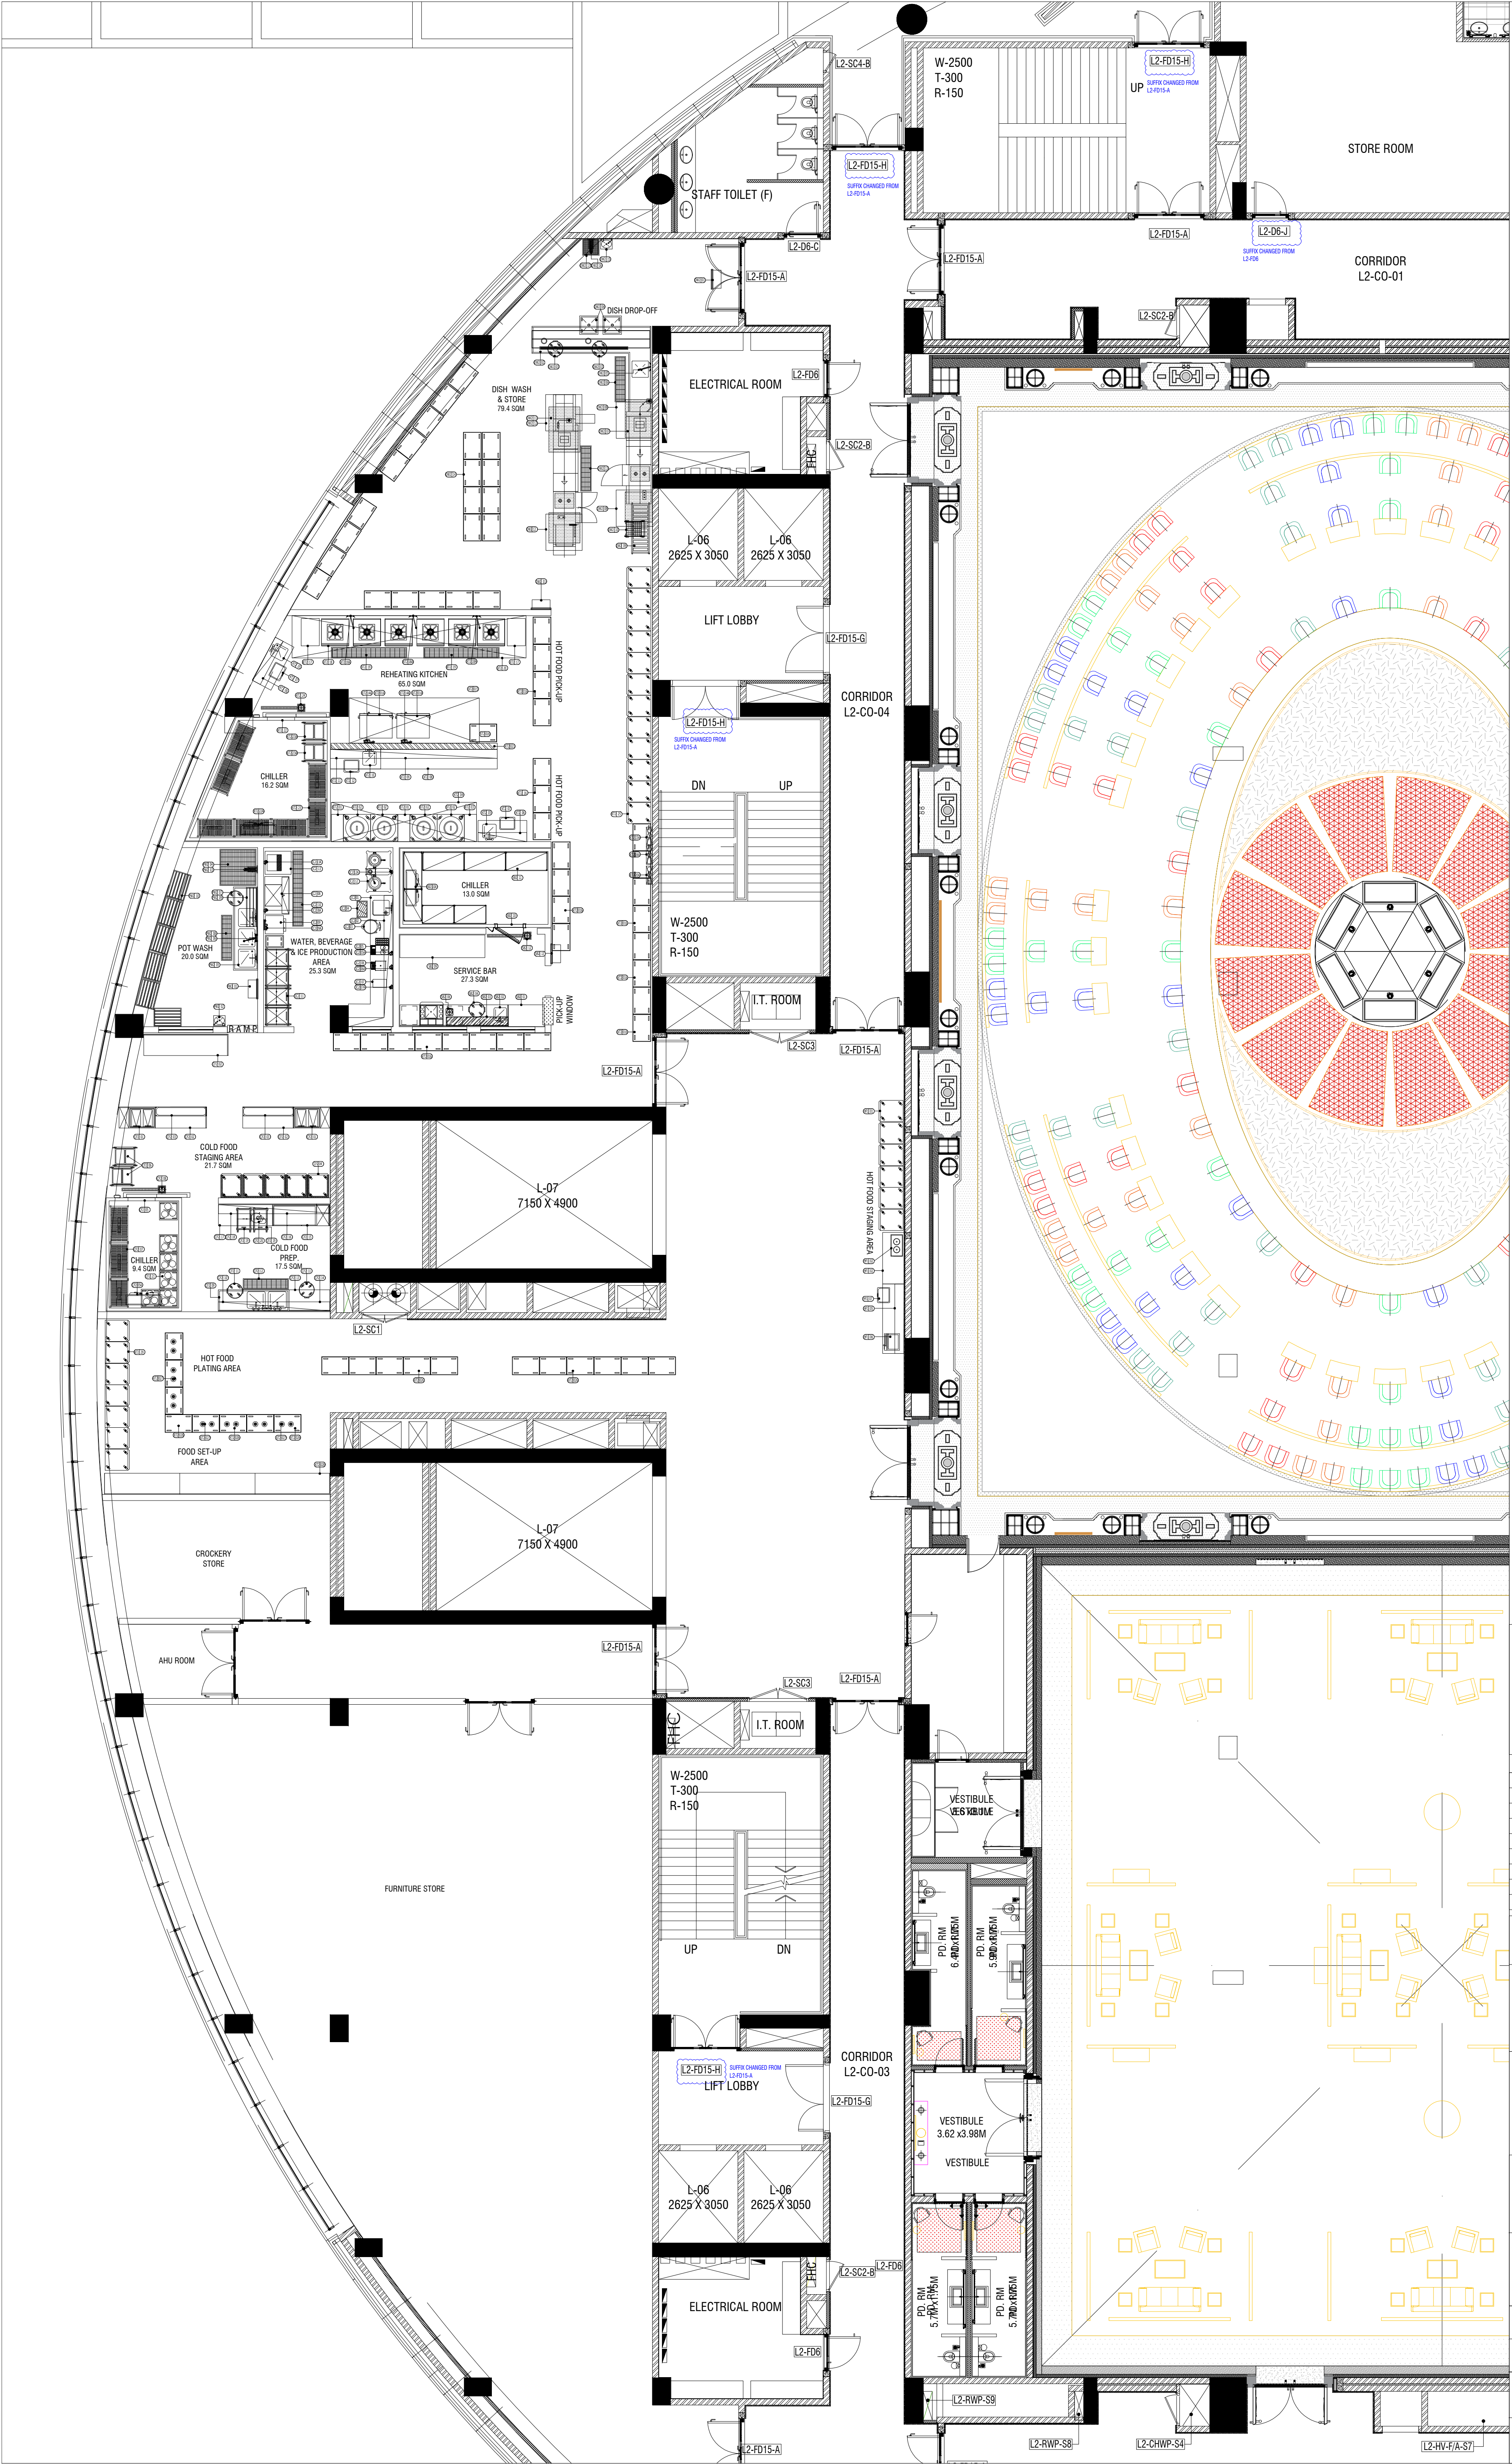

NOTES/ LEGEND-

REVISION-		
REV.NO.	DESCRIPTION	DATE
00	ISSUED FOR DESIGN COORDINATION	DD.MM.YY
01	REVISED AS PER COMMENTS	20.07.2022
02	REVISED AS PER COMMENTS	03.08.2022

REMARKS
DESIGN DEVELOPMENT
ISSUED FOR

FACILITY CONSULTANT-


meet / explore / build
NEW DELHI • MUMBAI • BANGALORE • DUBAI


1st & 2nd Floor, Doon Building,
Plot No.230, Block A-2,
Sector-17, Dwarka, New Delhi-110078,
Ph No: 011-43605228/29
Email: projects@hpgconsulting.com

PROJECT TITLE-
ITPO, NEW DELHI

DRAWING TITLE-
PART PLAN-1
PRELIMINARY EQUIPMENT
DETAILING PLAN
CONVENTION L2 CFM
DRG.NO.
01-01-GGN-PAP-1-R2
LEVEL/LOCATION.
CONVENTION L2

ISSUE DATE 19-07-022	REV.NO. R2	DRAWN BY RAHUL
SCALE A1@1:100	FILE NO. 01-HPG-234	CHK BY GOVIND
		APP.BY RJT

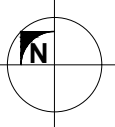

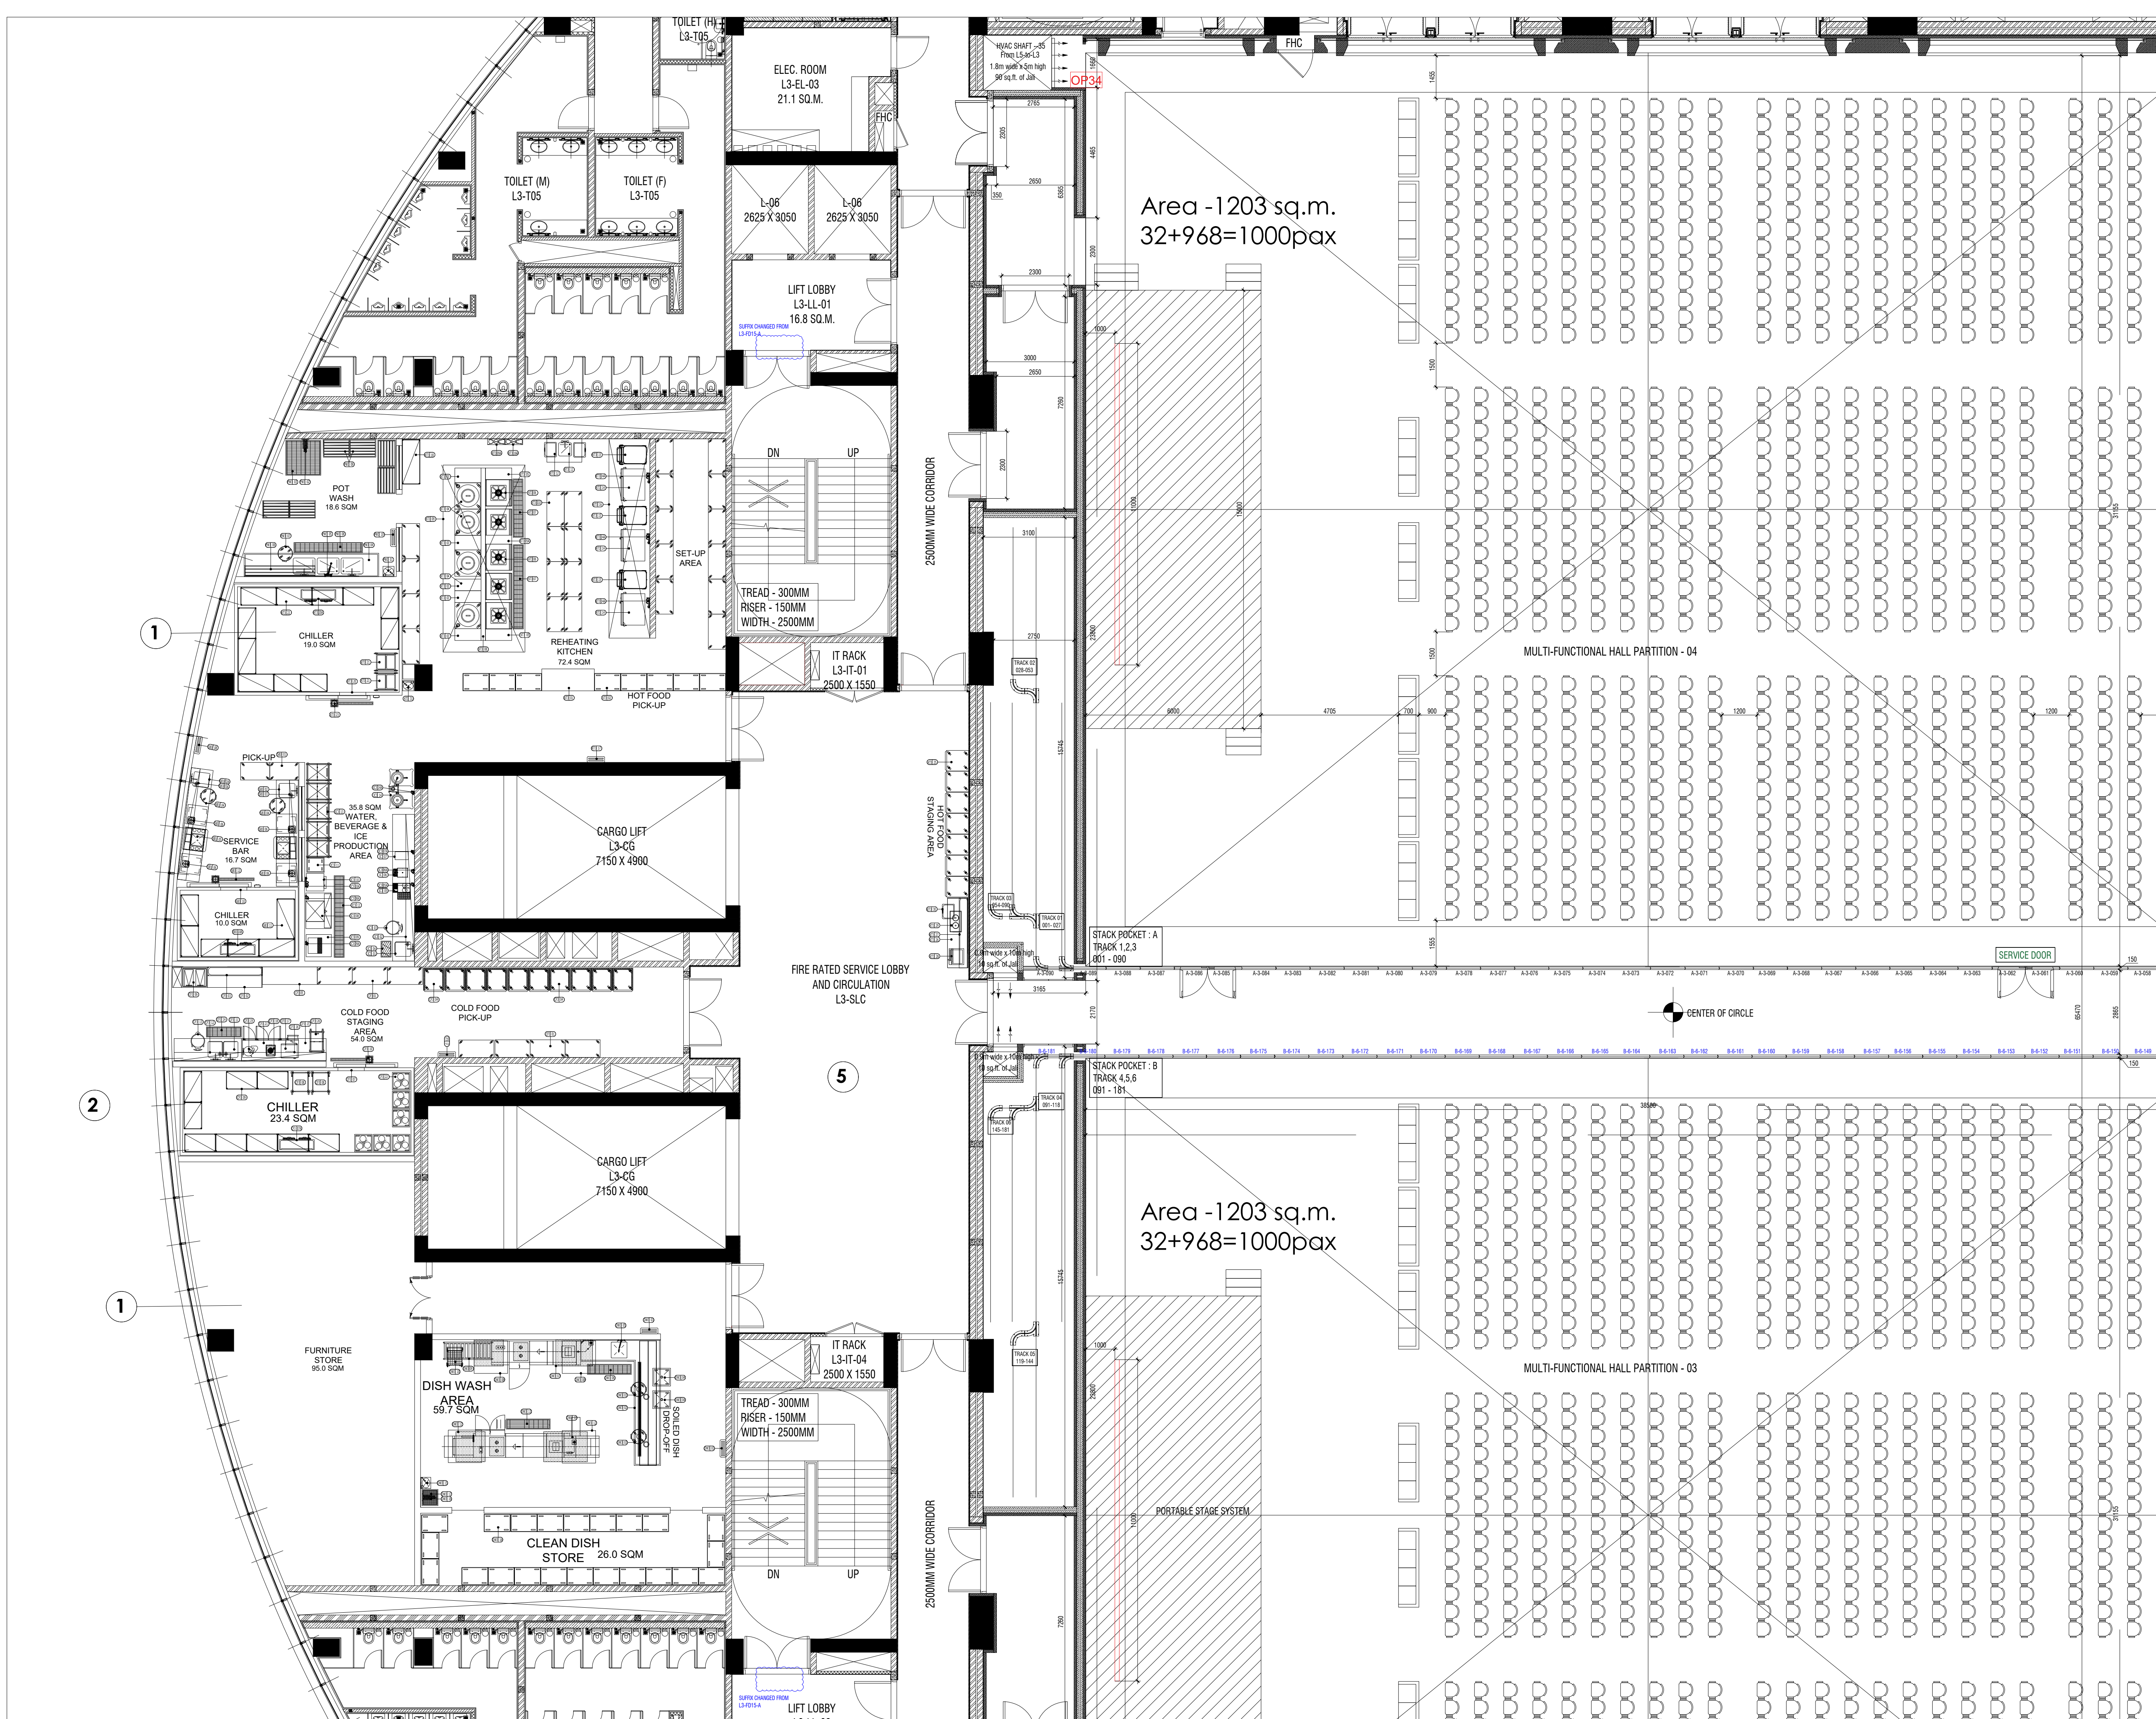

NOTES/ LEGEND-

REVISION-

REV.NO.	DESCRIPTION	DATE
00	ISSUED FOR DESIGN COORDINATION	DD.MM.YY
01	REVISED AS PER COMMENTS	20.07.2022
02	REVISED AS PER COMMENTS	03.08.2022

REMARKS

DESIGN DEVELOPMENT

ISSUED FOR

FACILITY CONSULTANT-

hpg consulting
Plot No.230, Block A-2,
Sector-17, Dwarka, New Delhi- 110078,
Ph No: 011-43505228/29
Email : projects@hpgconsulting.com
NEW DELHI • MUMBAI • BANGALORE • DUBAI

PROJECT TITLE-

ITPO, NEW DELHI

DRAWING TITLE-
PART PLAN-1
PRELIMINARY EQUIPMENT
DETAILING PLAN
CONVENTION L3 CFM

DRG.NO.
01-01-GGN-PAP-1-R1

LEVEL/LOCATION.
CONVENTION L3

ISSUE DATE/REV.NO.
19-07-022 R1


SCALE
A1@1:100

FILE NO.
01-HPG-234

DRAWN BY
RAHUL

CHK BY
GOVIND

APP.BY
RJT

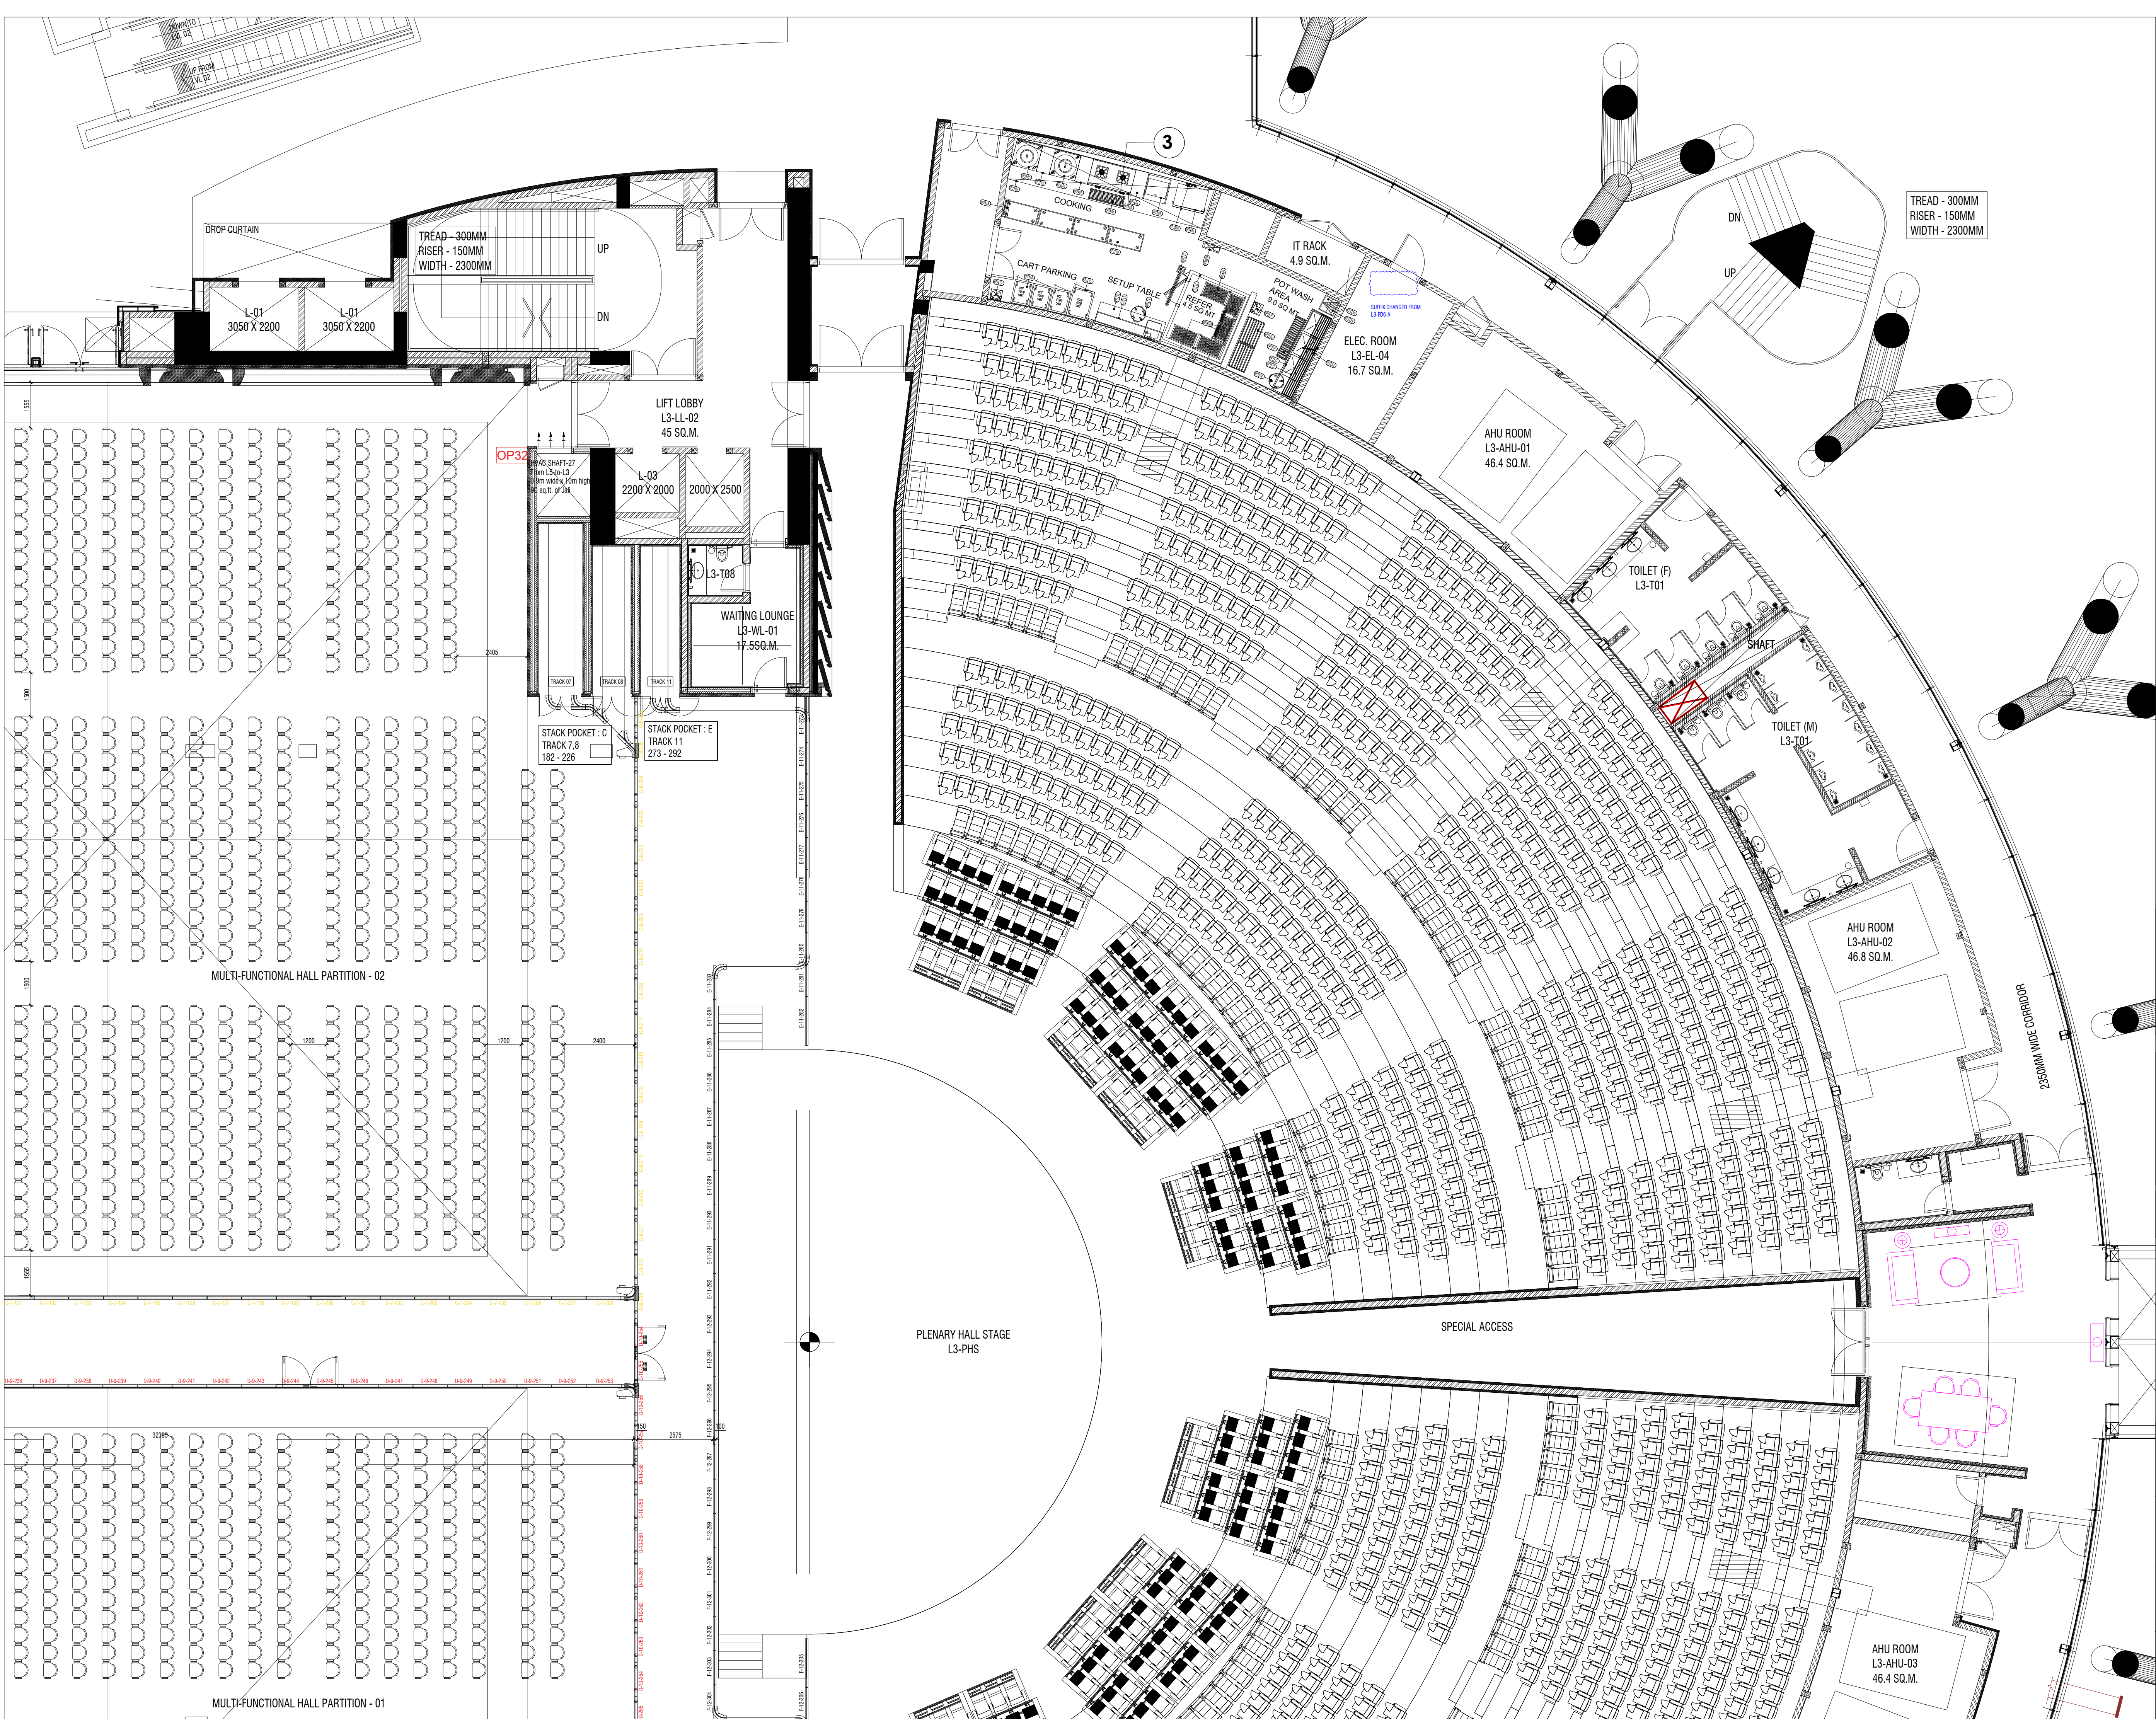

NOTES/ LEGEND-

REVISION-

REV.NO.	DESCRIPTION	DATE
00	ISSUED FOR DESIGN COORDINATION	DD.MM.YY
01	REVISED AS PER COMMENTS	20.07.2022
02	REVISED AS PER COMMENTS	03.08.2022

REMARKS
DESIGN DEVELOPMENT

ISSUED FOR

FACILITY CONSULTANT-

hps consulting
meet / explore / build
NEW DELHI • MUMBAI • BANGALORE • DUBAI

1st & 2nd Floor, Doon Building,
Plot No.230, Block A-2,
Sector-17, Dwarka, New Delhi- 110078,
Ph No: 011-4350528/29
Email : projects@hpsconsulting.com

PROJECT TITLE-

ITPO, NEW DELHI

DRAWING TITLE-

PART PLAN-2
PRELIMINARY EQUIPMENT
DETAILING PLAN
CONVENTION L3 CFM

DRG.NO.

01-01-GGN-PAP-2-R2

LEVEL/LOCATION.

CONVENTION L3

ISSUE DATE

19-07-022

REV.NO.

R2

DRAWN BY

RAHUL

SCALE

A1@1:100

FILE NO.


01-HPG-234

CHK BY

GOVIND

APP.BY

RJT

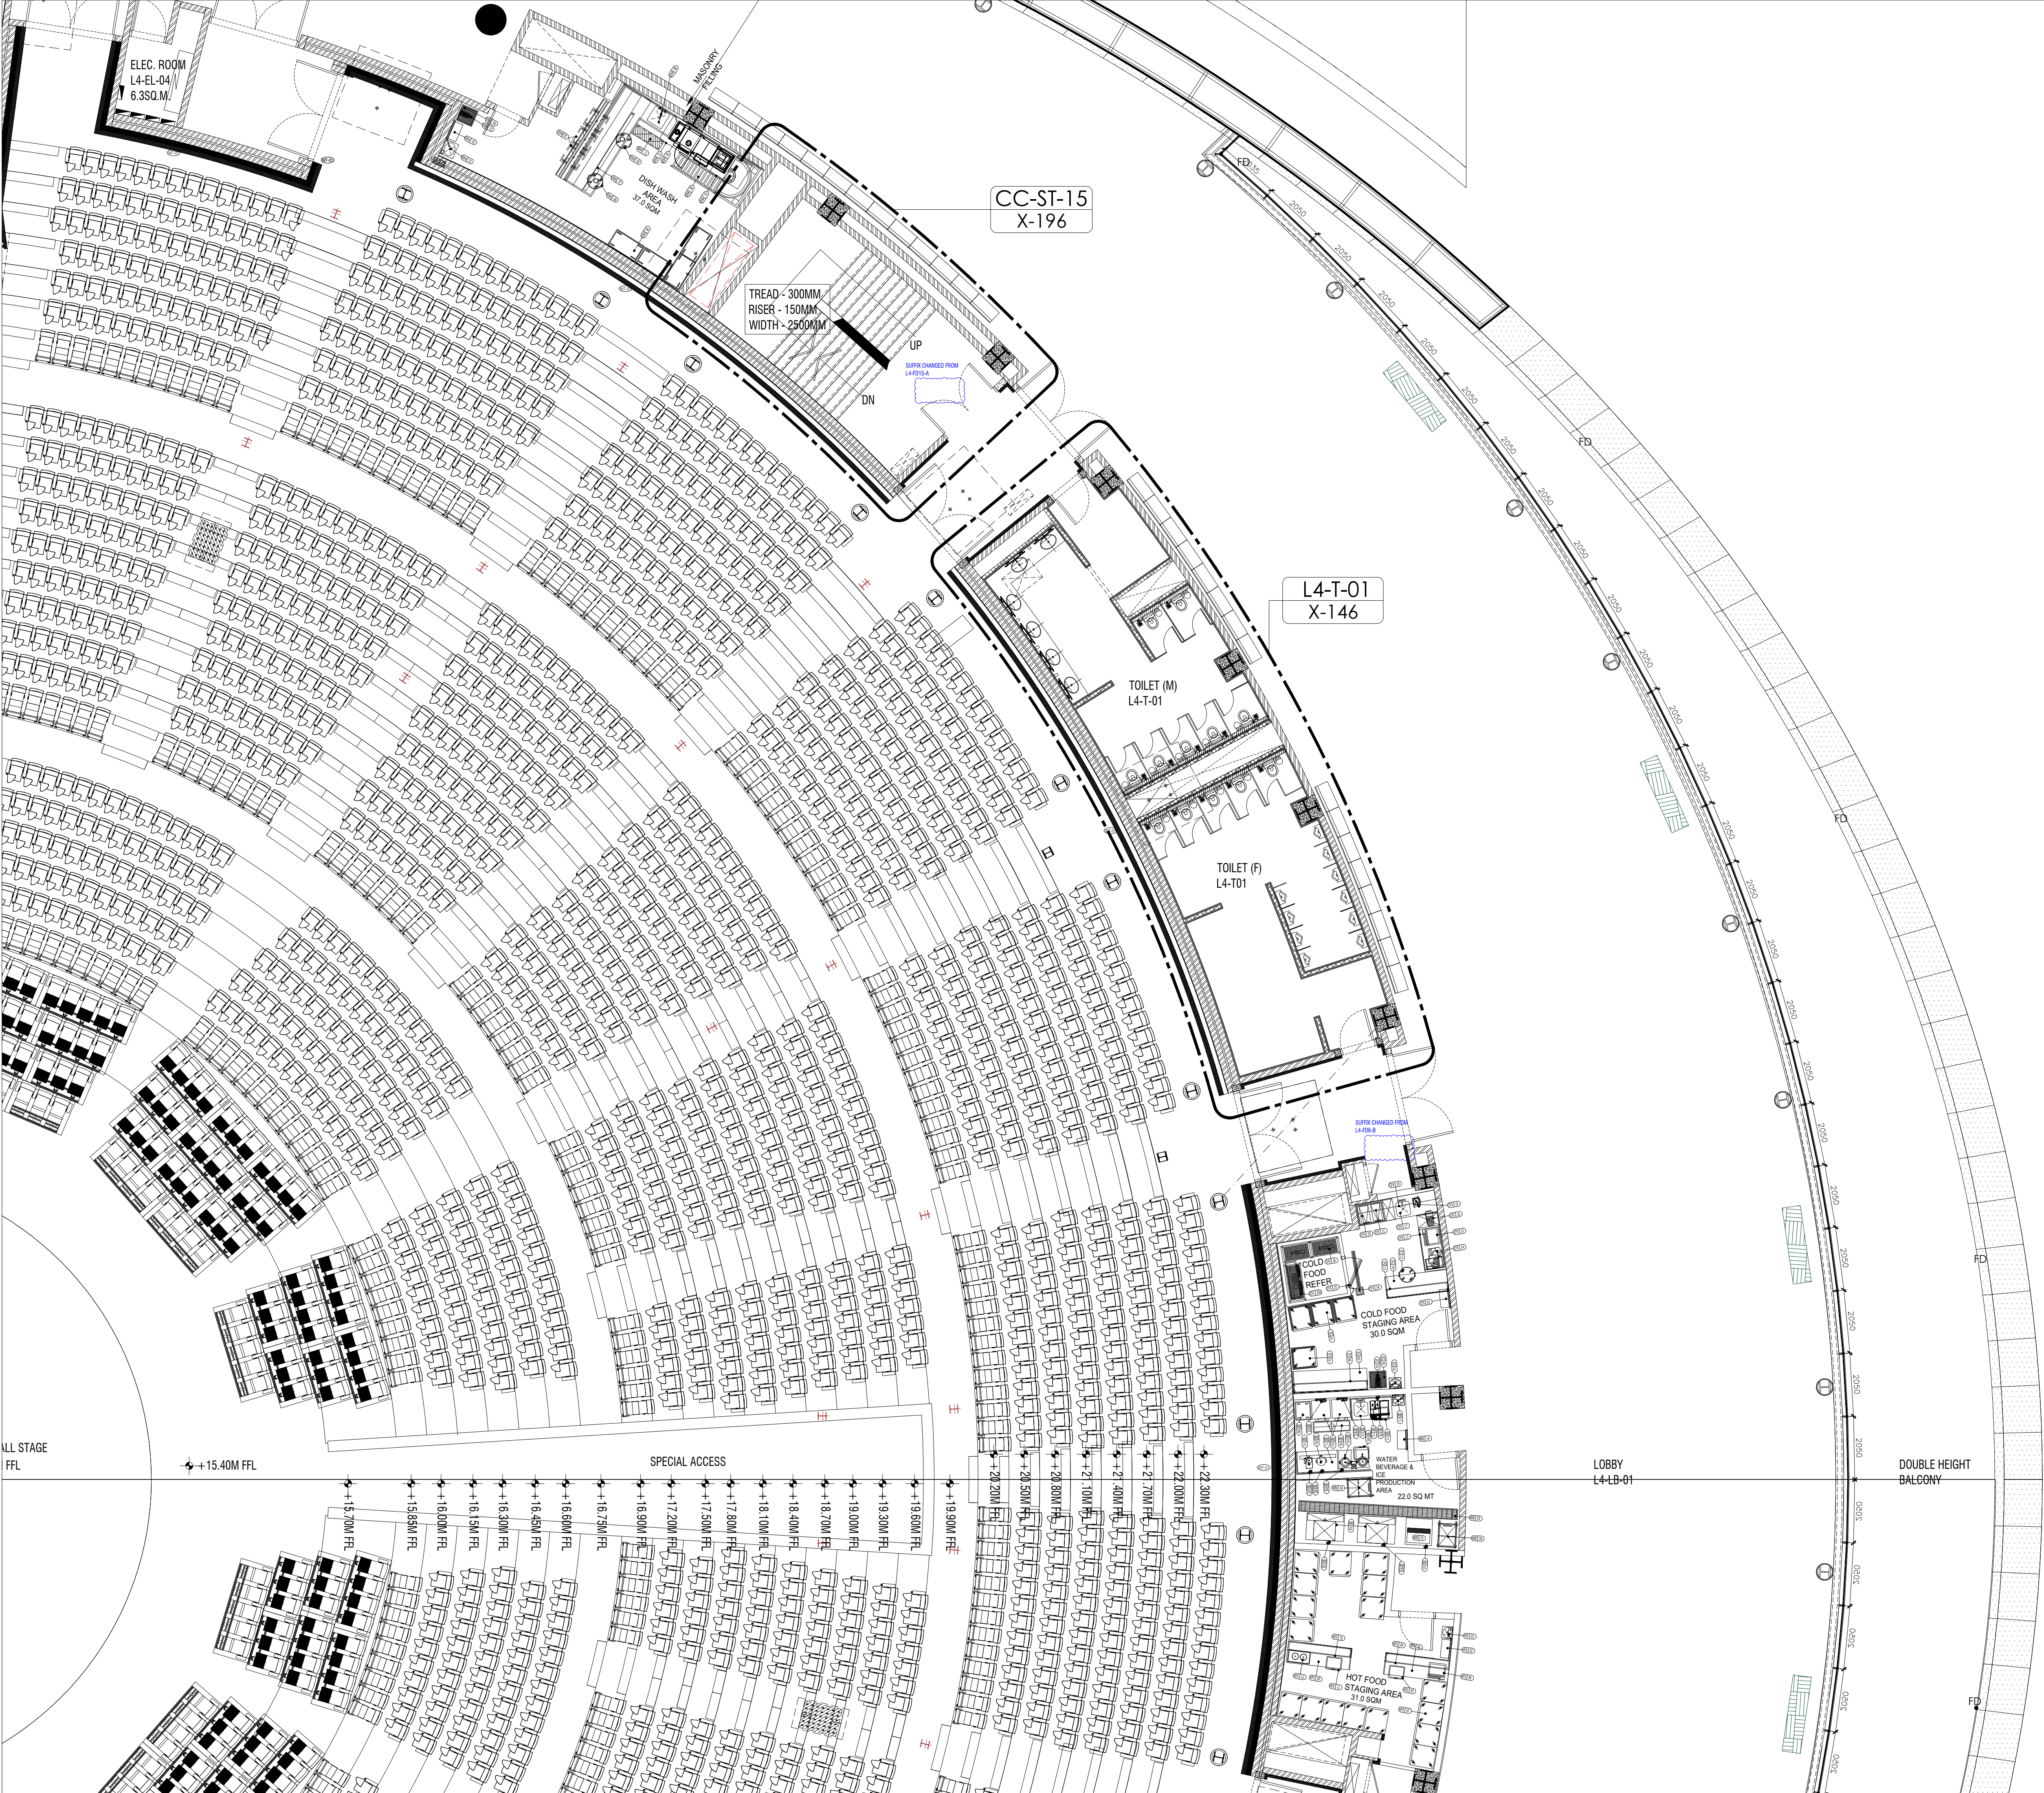

NOTES/ LEGEND-

REVISION-

REV.NO.	DESCRIPTION	DATE
00	ISSUED FOR DESIGN COORDINATION	DD.MM.YY
01	REVISED AS PER COMMENTS	20.07.2022

REMARKS
DESIGN DEVELOPMENT

ISSUED FOR

FACILITY CONSULTANT-



hpg
consulting

meet / explore / build

NEW DELHI • MUMBAI • BANGALORE • DUBAI

1st & 2nd Floor, Doon Building,
Plot No.230, Block A-2,
Sector-17, Dwarka, New Delhi- 110078,
Ph No: 011-43505228/29
Email : projects@hpgconsulting.com

PROJECT TITLE-

ITPO, NEW DELHI

DRAWING TITLE-
PART PLAN-1
PRELIMINARY EQUIPMENT
DETAILING PLAN
CONVENTION L4 CFM

DRG.NO.
01-01-GGN-PAP-1-R1

LEVEL/LOCATION.
CONVENTION L4

ISSUE DATE/REV.NO.
19-07-022 R1

SCALE
A1@1:100

FILE NO.
01-HPG-234

DRAWN BY
NARESH
CHK BY
GOVIND
APP.BY
RJT

