


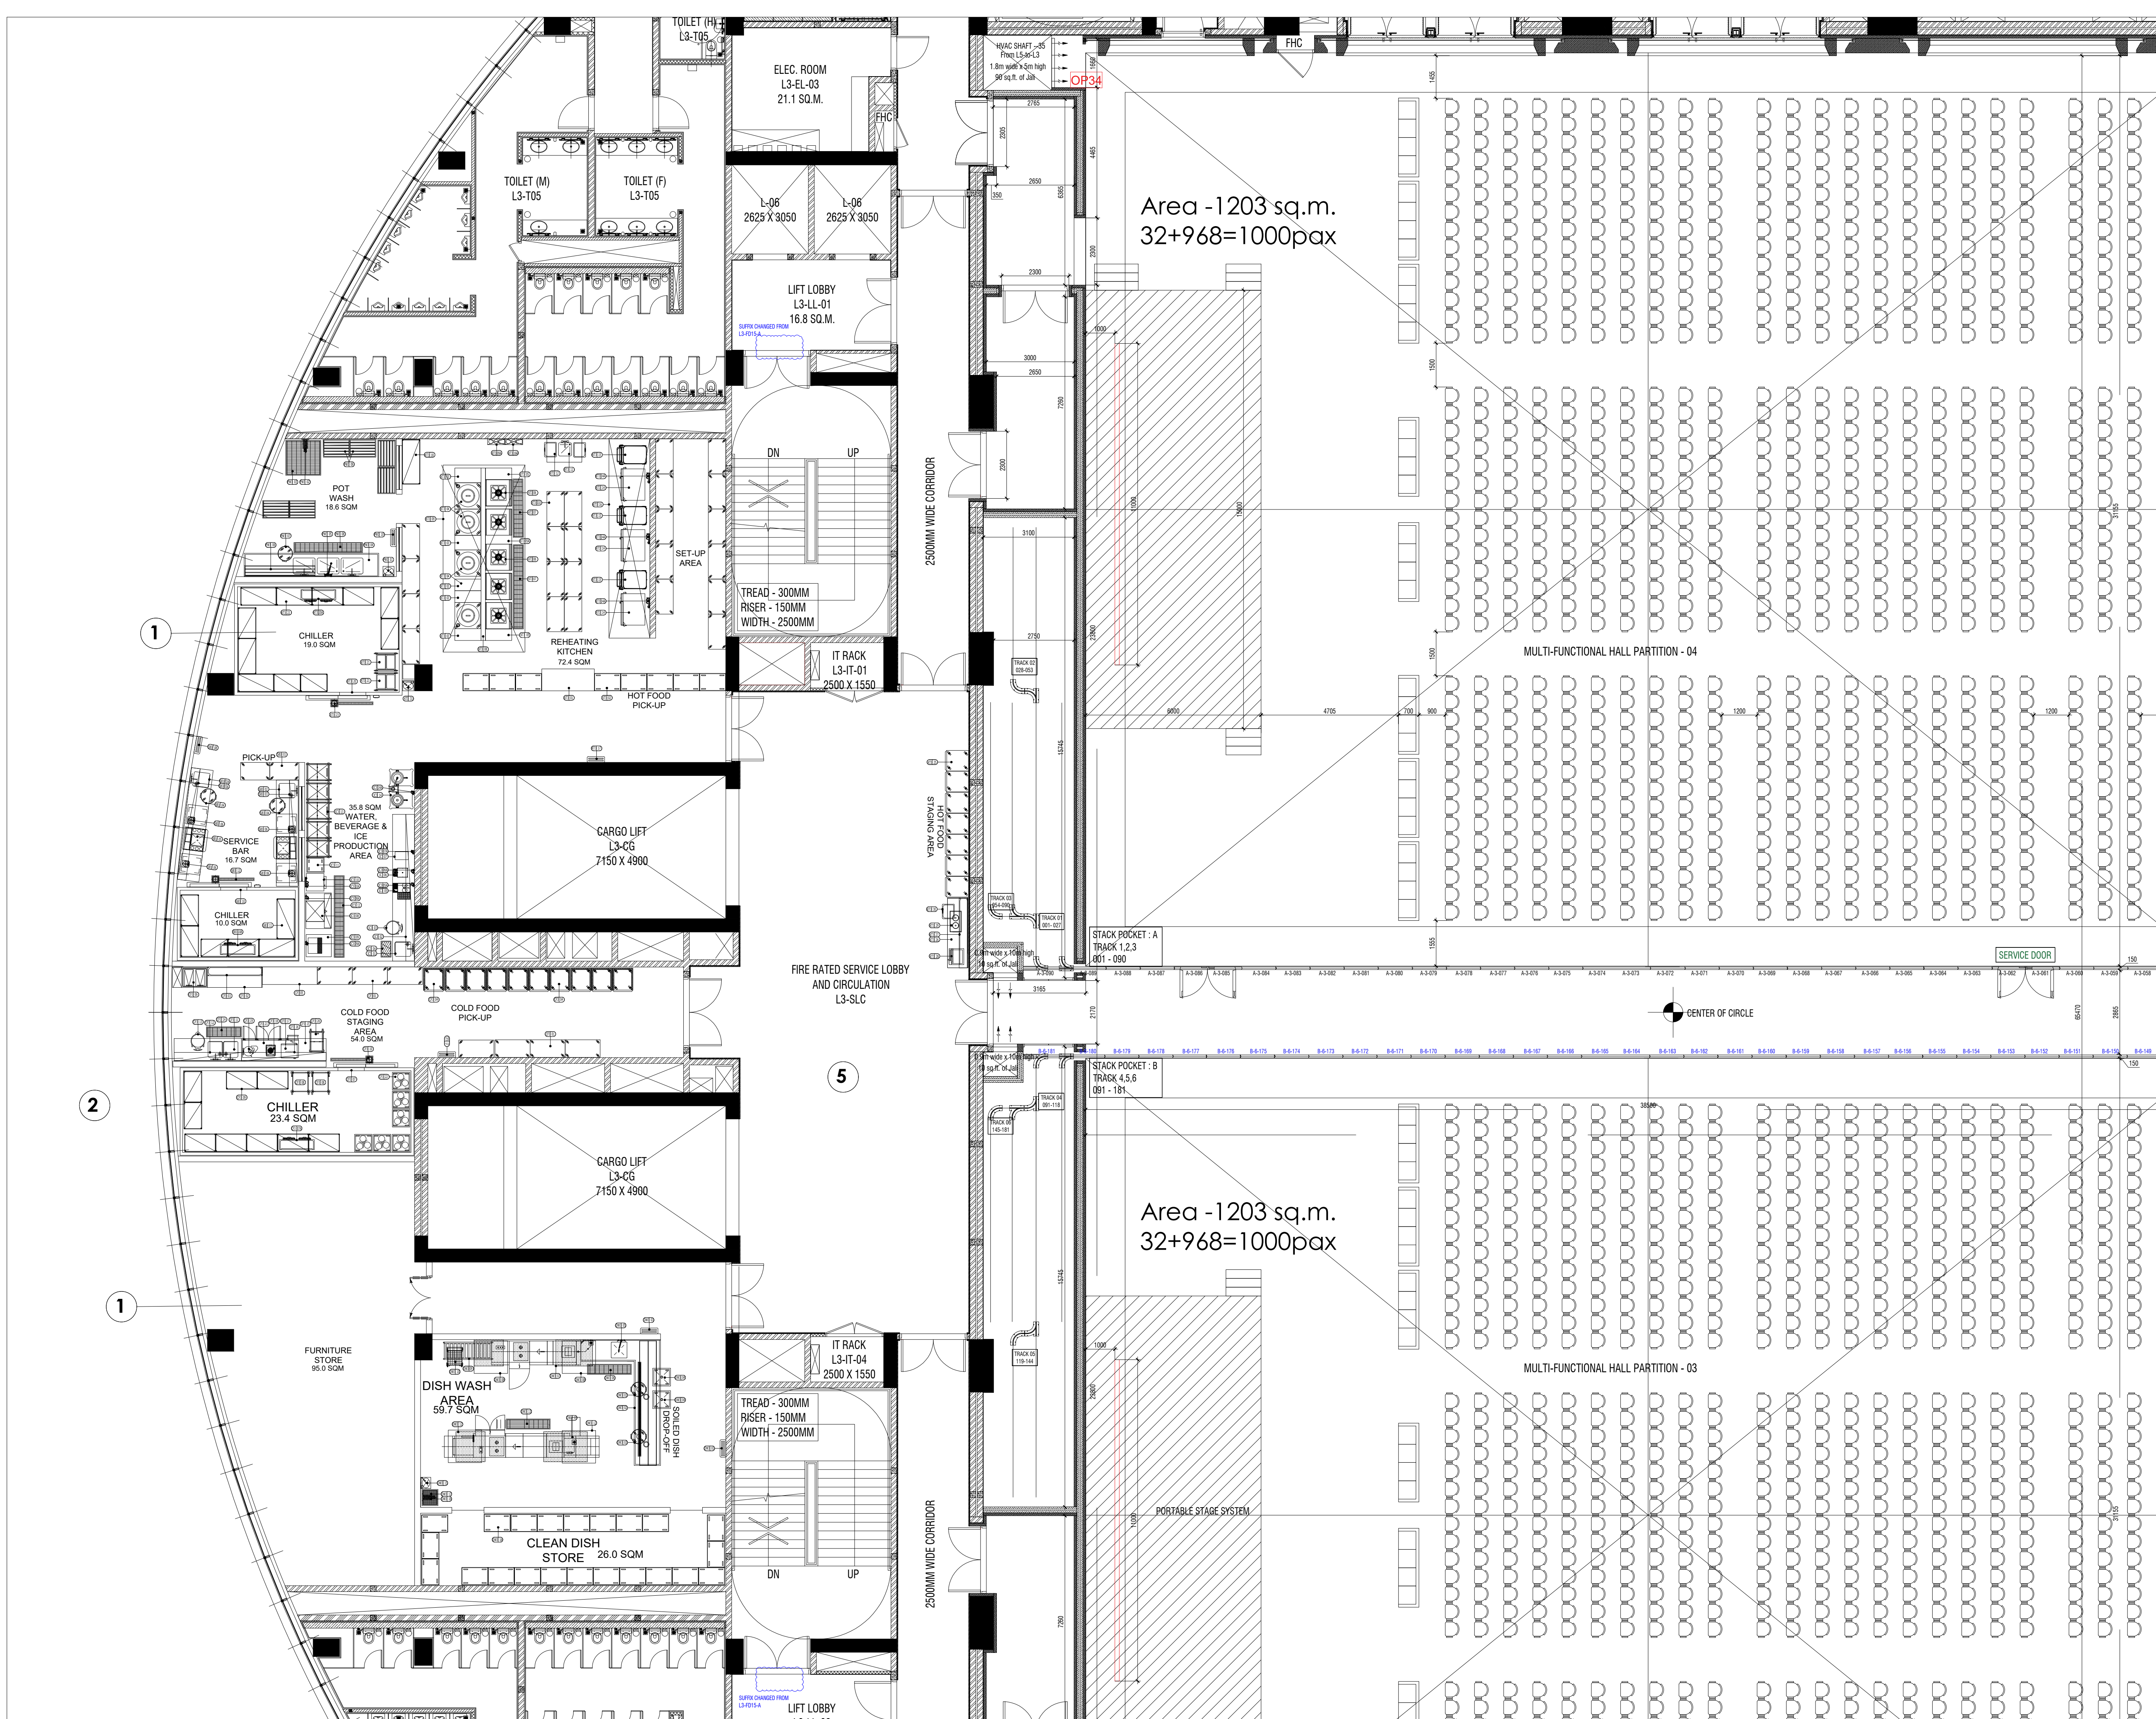

NOTES/ LEGEND-

REVISION-

REV.NO.	DESCRIPTION	DATE
00	ISSUED FOR DESIGN COORDINATION	DD.MM.YY
01	REVISED AS PER COMMENTS	20.07.2022
02	REVISED AS PER COMMENTS	03.08.2022

REMARKS

DESIGN DEVELOPMENT

ISSUED FOR

FACILITY CONSULTANT-

hpg consulting
Plot No.230, Block A-2,
Sector-17, Dwarka, New Delhi- 110078,
Ph No: 011-43505228/29
Email : projects@hpgconsulting.com
NEW DELHI • MUMBAI • BANGALORE • DUBAI

PROJECT TITLE-

ITPO, NEW DELHI

DRAWING TITLE-
PART PLAN-1
PRELIMINARY EQUIPMENT
DETAILING PLAN
CONVENTION L3 CFM

DRG.NO.
01-01-GGN-PAP-1-R1


LEVEL/LOCATION.
CONVENTION L3

ISSUE DATE/REV.NO.
19-07-022 R1

SCALE
A1@1:100

FILE NO.
01-HPG-234

DRAWN BY
RAHUL
CHK BY
GOVIND
APP.BY
RJT

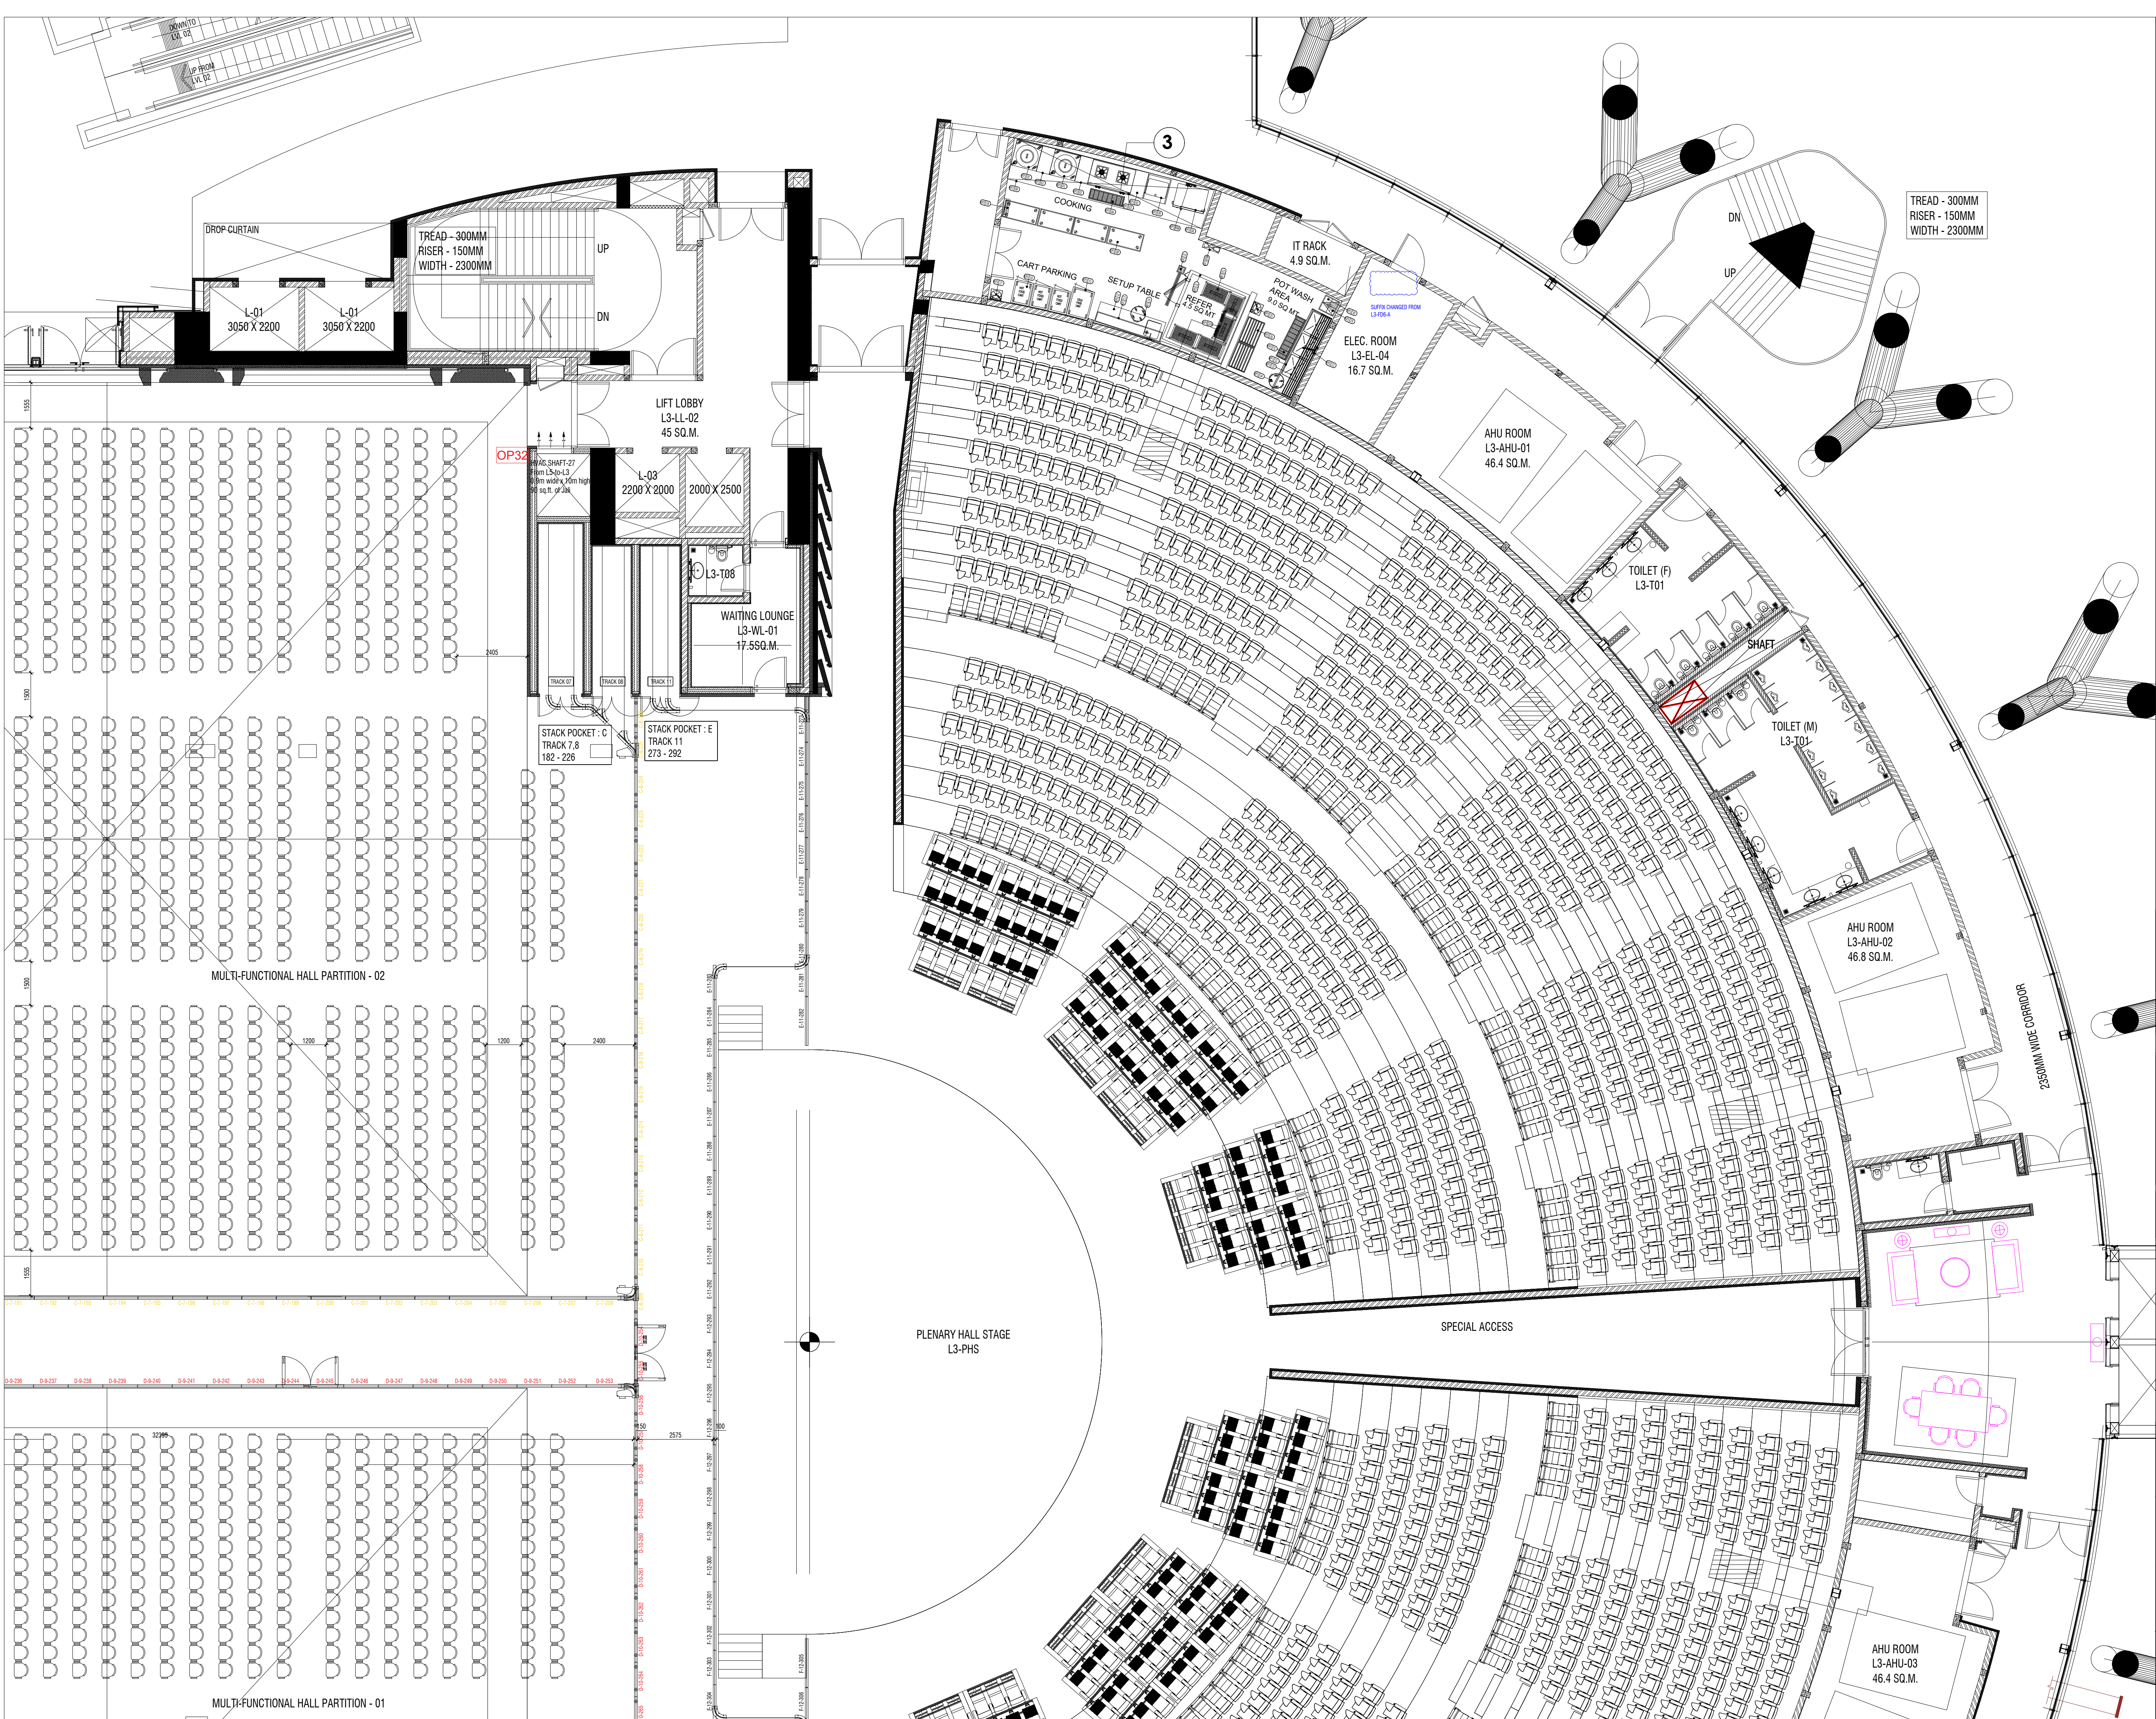

NOTES/ LEGEND-

REVISION-		
REV.NO.	DESCRIPTION	DATE
00	ISSUED FOR DESIGN COORDINATION	DD.MM.YY
01	REVISED AS PER COMMENTS	20.07.2022
02	REVISED AS PER COMMENTS	03.08.2022

REMARKS
DESIGN DEVELOPMENT

ISSUED FOR

FACILITY CONSULTANT-

hpg consulting
meet / explore / build


1st & 2nd Floor, Doon Building,
Plot No.230, Block A-2,
Sector-17, Dwarka, New Delhi- 110078,
Ph No: 011-4350528/29
Email : projects@hpgconsulting.com

NEW DELHI • MUMBAI • BANGALORE • DUBAI

PROJECT TITLE-

ITPO, NEW DELHI

<u>DRAWING TITLE-</u>			
PART PLAN-2			
PRELIMINARY EQUIPMENT			
DETAILING PLAN			
CONVENTION L3 CFM			
<u>DRG.NO.</u>			
01-01-GGN-PAP-2-R2			
<u>LEVEL/LOCATION.</u>			
CONVENTION L3			
<u>ISSUE DATE</u>	<u>REV.NO.</u>	<u>DRAWN BY</u>	
19-07-022	R2	RAHUL	
		<u>CHK BY</u>	
		GOVIND	
<u>SCALE</u>	<u>FILE NO.</u>	<u>APP.BY</u>	
A1@1:100	01-HPG-234	RJT	

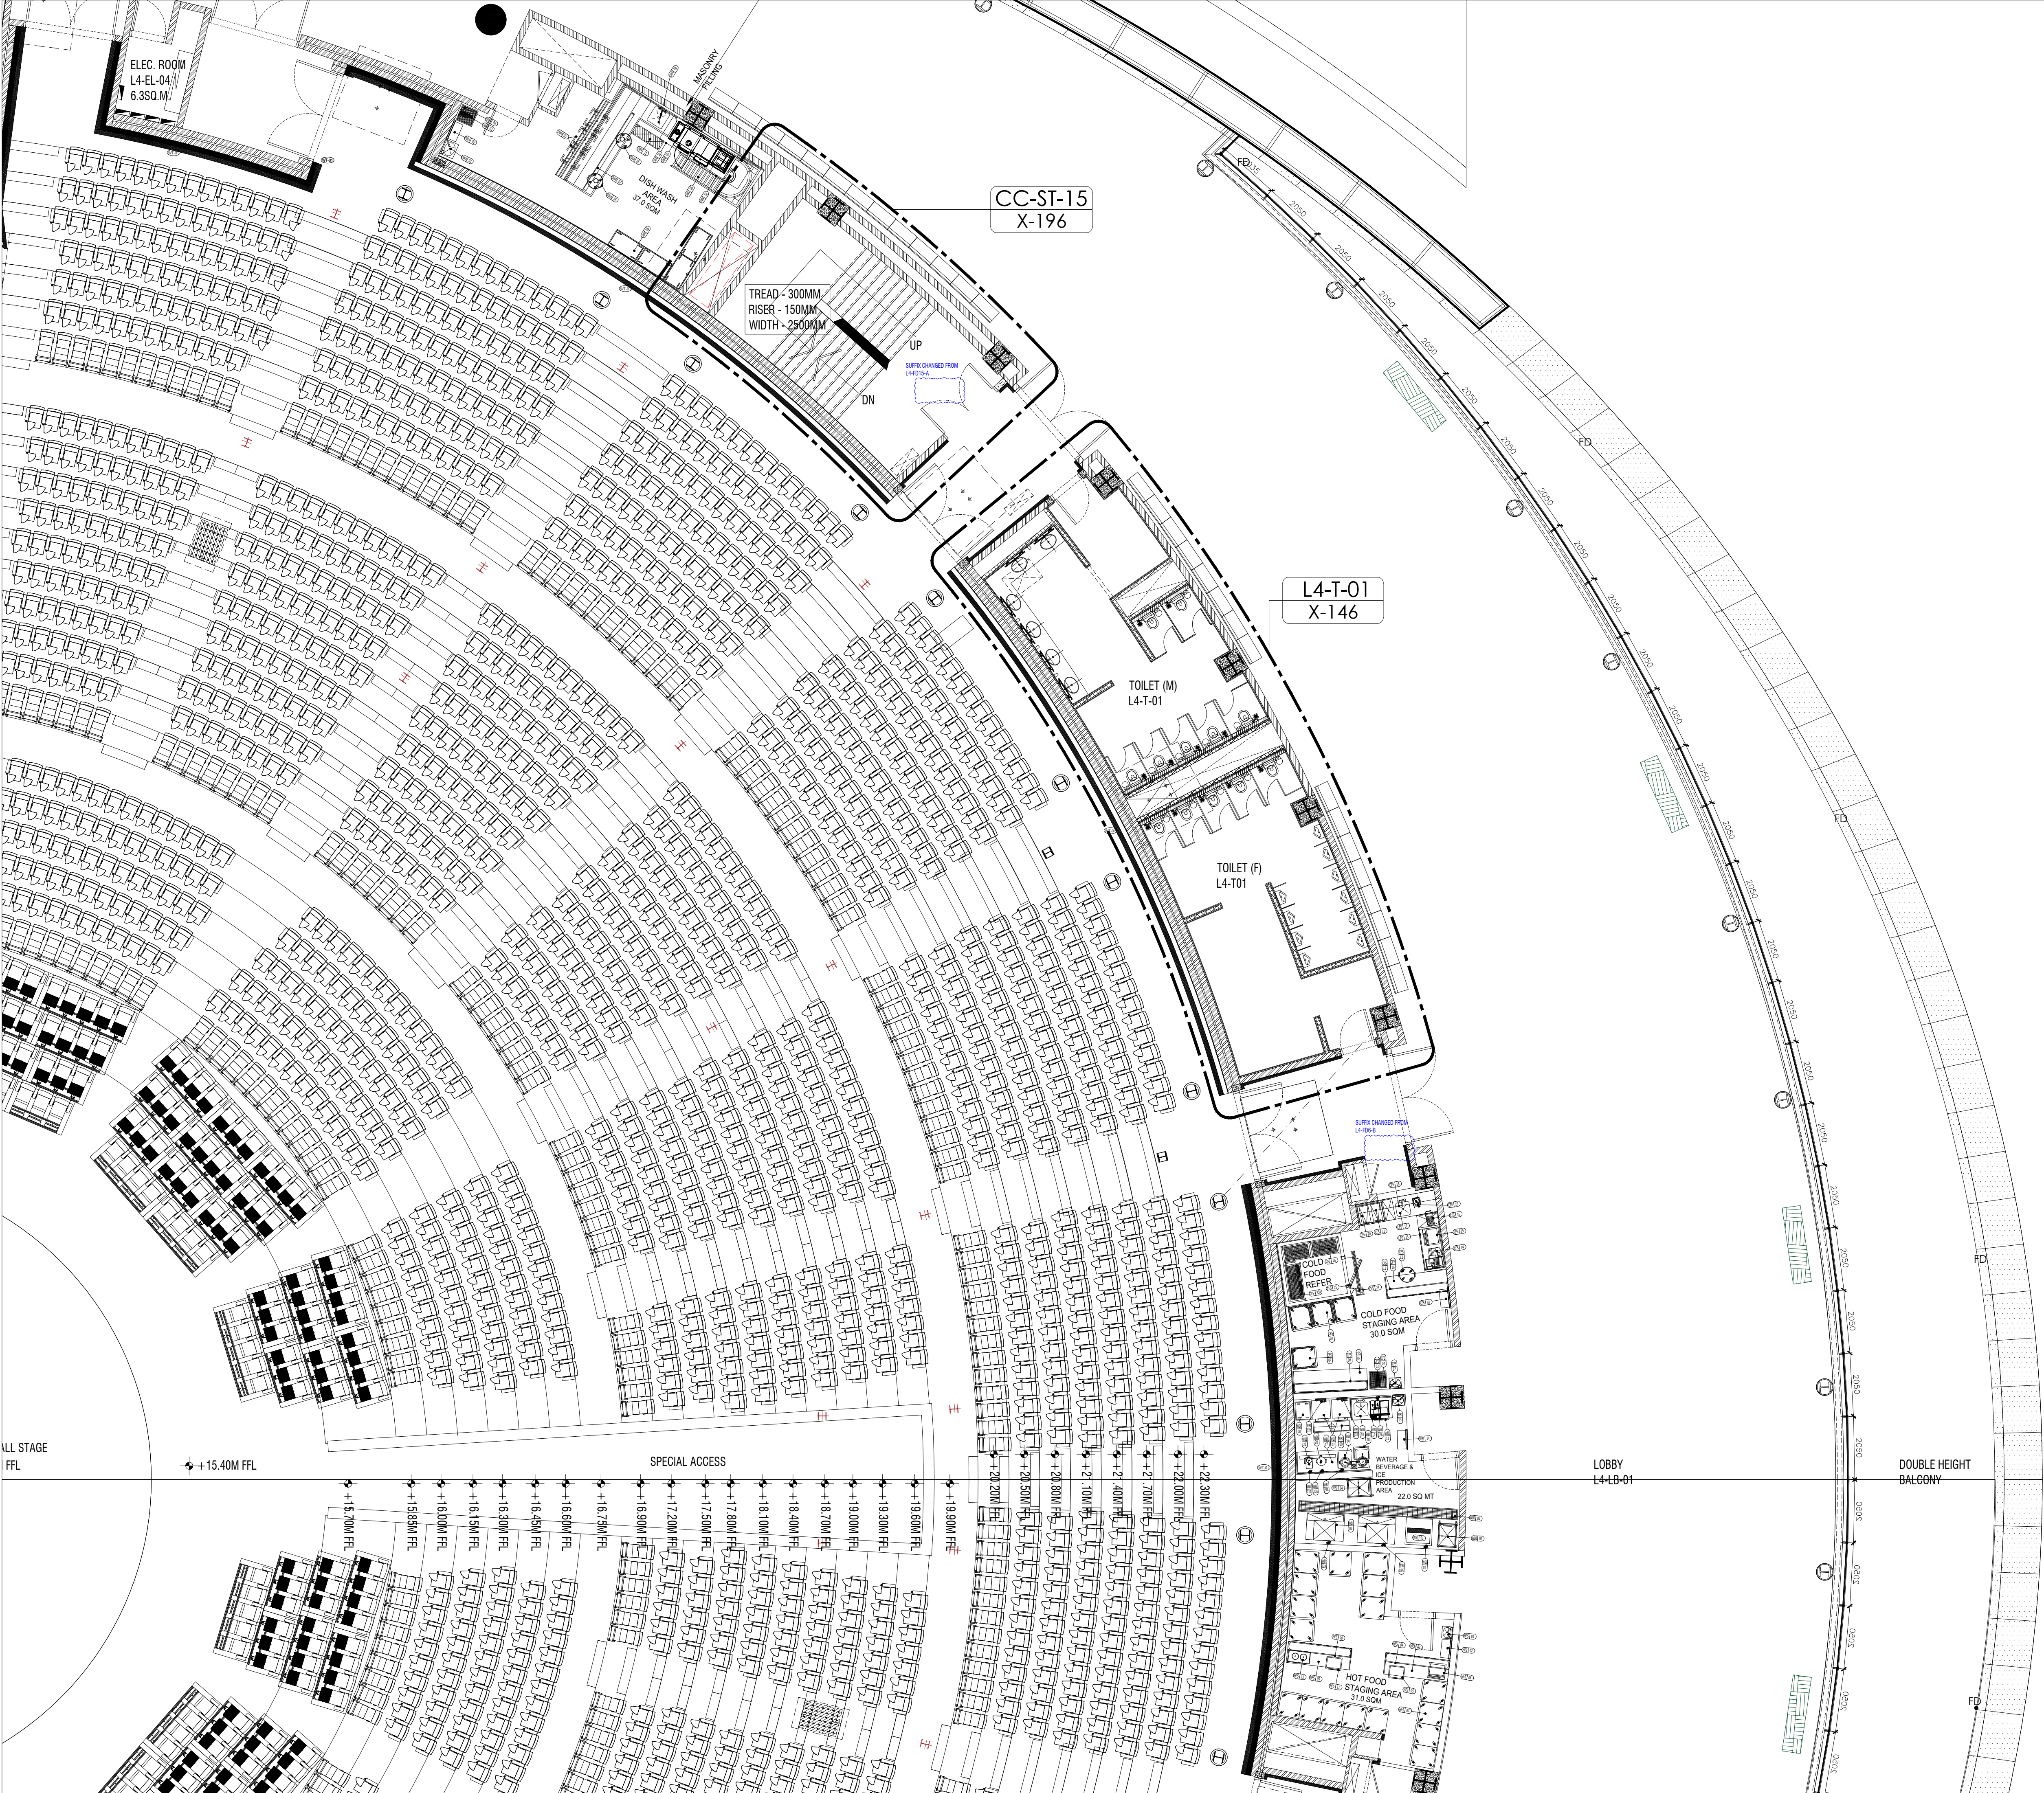

NOTES/ LEGEND-

REVISION-

REV.NO.	DESCRIPTION	DATE
00	ISSUED FOR DESIGN COORDINATION	DD.MM.YY
01	REVISED AS PER COMMENTS	20.07.2022

REMARKS
DESIGN DEVELOPMENT

ISSUED FOR

FACILITY CONSULTANT-



hpg
consulting

meet / explore / build

NEW DELHI • MUMBAI • BANGALORE • DUBAI

1st & 2nd Floor, Doon Building,
Plot No.230, Block A-2,
Sector-17, Dwarka, New Delhi- 110078,
Ph No: 011-43505228/29
Email : projects@hpgconsulting.com

PROJECT TITLE-

ITPO, NEW DELHI

DRAWING TITLE-
PART PLAN-1
PRELIMINARY EQUIPMENT
DETAILING PLAN
CONVENTION L4 CFM

DRG.NO.
01-01-GGN-PAP-1-R1


LEVEL/LOCATION.
CONVENTION L4

ISSUE DATE/REV.NO.
19-07-022 R1

SCALE
A1@1:100

FILE NO.
01-HPG-234

DRAWN BY
NARESH
CHK BY
GOVIND
APP.BY
RJT

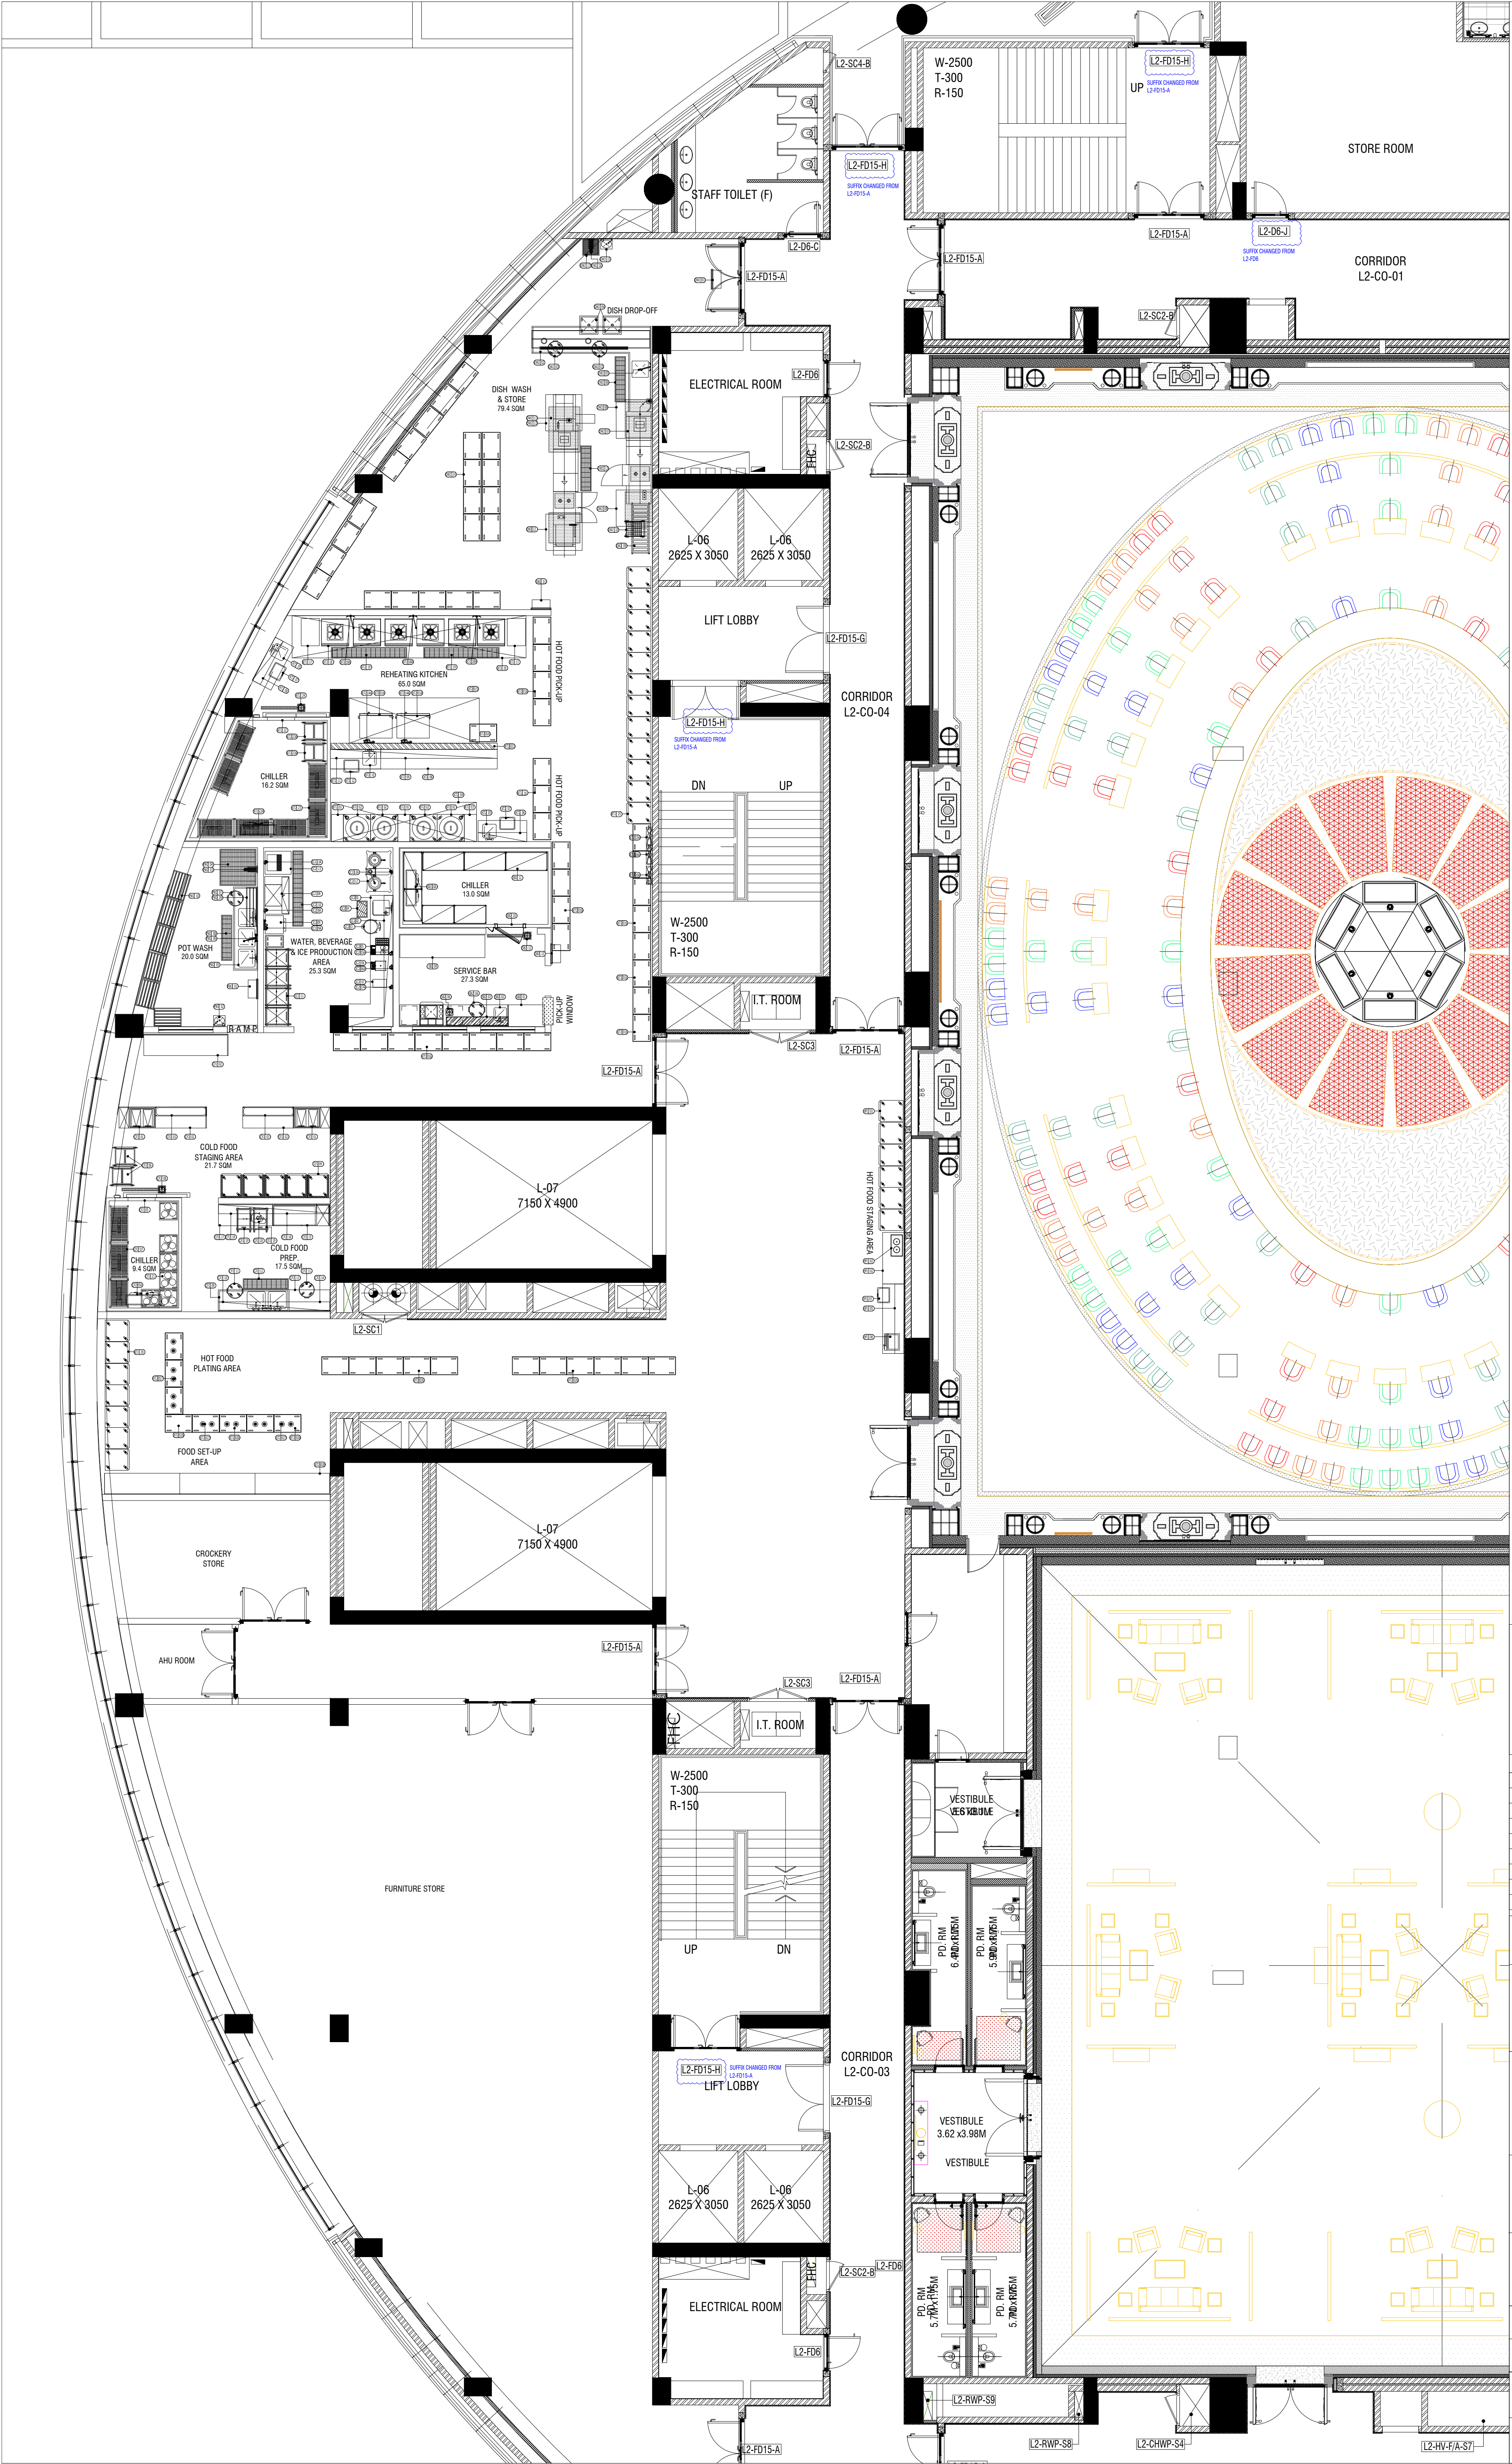

NOTES/ LEGEND-

REVISION-		
REV.NO.	DESCRIPTION	DATE
00	ISSUED FOR DESIGN COORDINATION	DD.MM.YY
01	REVISED AS PER COMMENTS	20.07.2022
02	REVISED AS PER COMMENTS	03.08.2022

REMARKS
DESIGN DEVELOPMENT
ISSUED FOR

FACILITY CONSULTANT-



1st & 2nd Floor, Doon Building,
Plot No.230, Block A-2,
Sector-17, Dwarka, New Delhi-110078,
Ph No: 011-43505228/29
Email: projects@hpgconsulting.com

NEW DELHI • MUMBAI • BANGALORE • DUBAI

PROJECT TITLE-
ITPO, NEW DELHI

DRAWING TITLE-
PART PLAN-1
PRELIMINARY EQUIPMENT
DETAILING PLAN
CONVENTION L2 CFM

DRG.NO.
01-01-GGN-PAP-1-R2

LEVEL/LOCATION.
CONVENTION L2

ISSUE DATE
19-07-022

REV.NO.
R2


SCALE
A1@1:100


DRAWN BY
RAHUL

CHK BY
GOVIND

APP.BY
RJT

FILE NO.
01-HPG-234

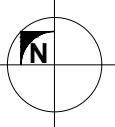

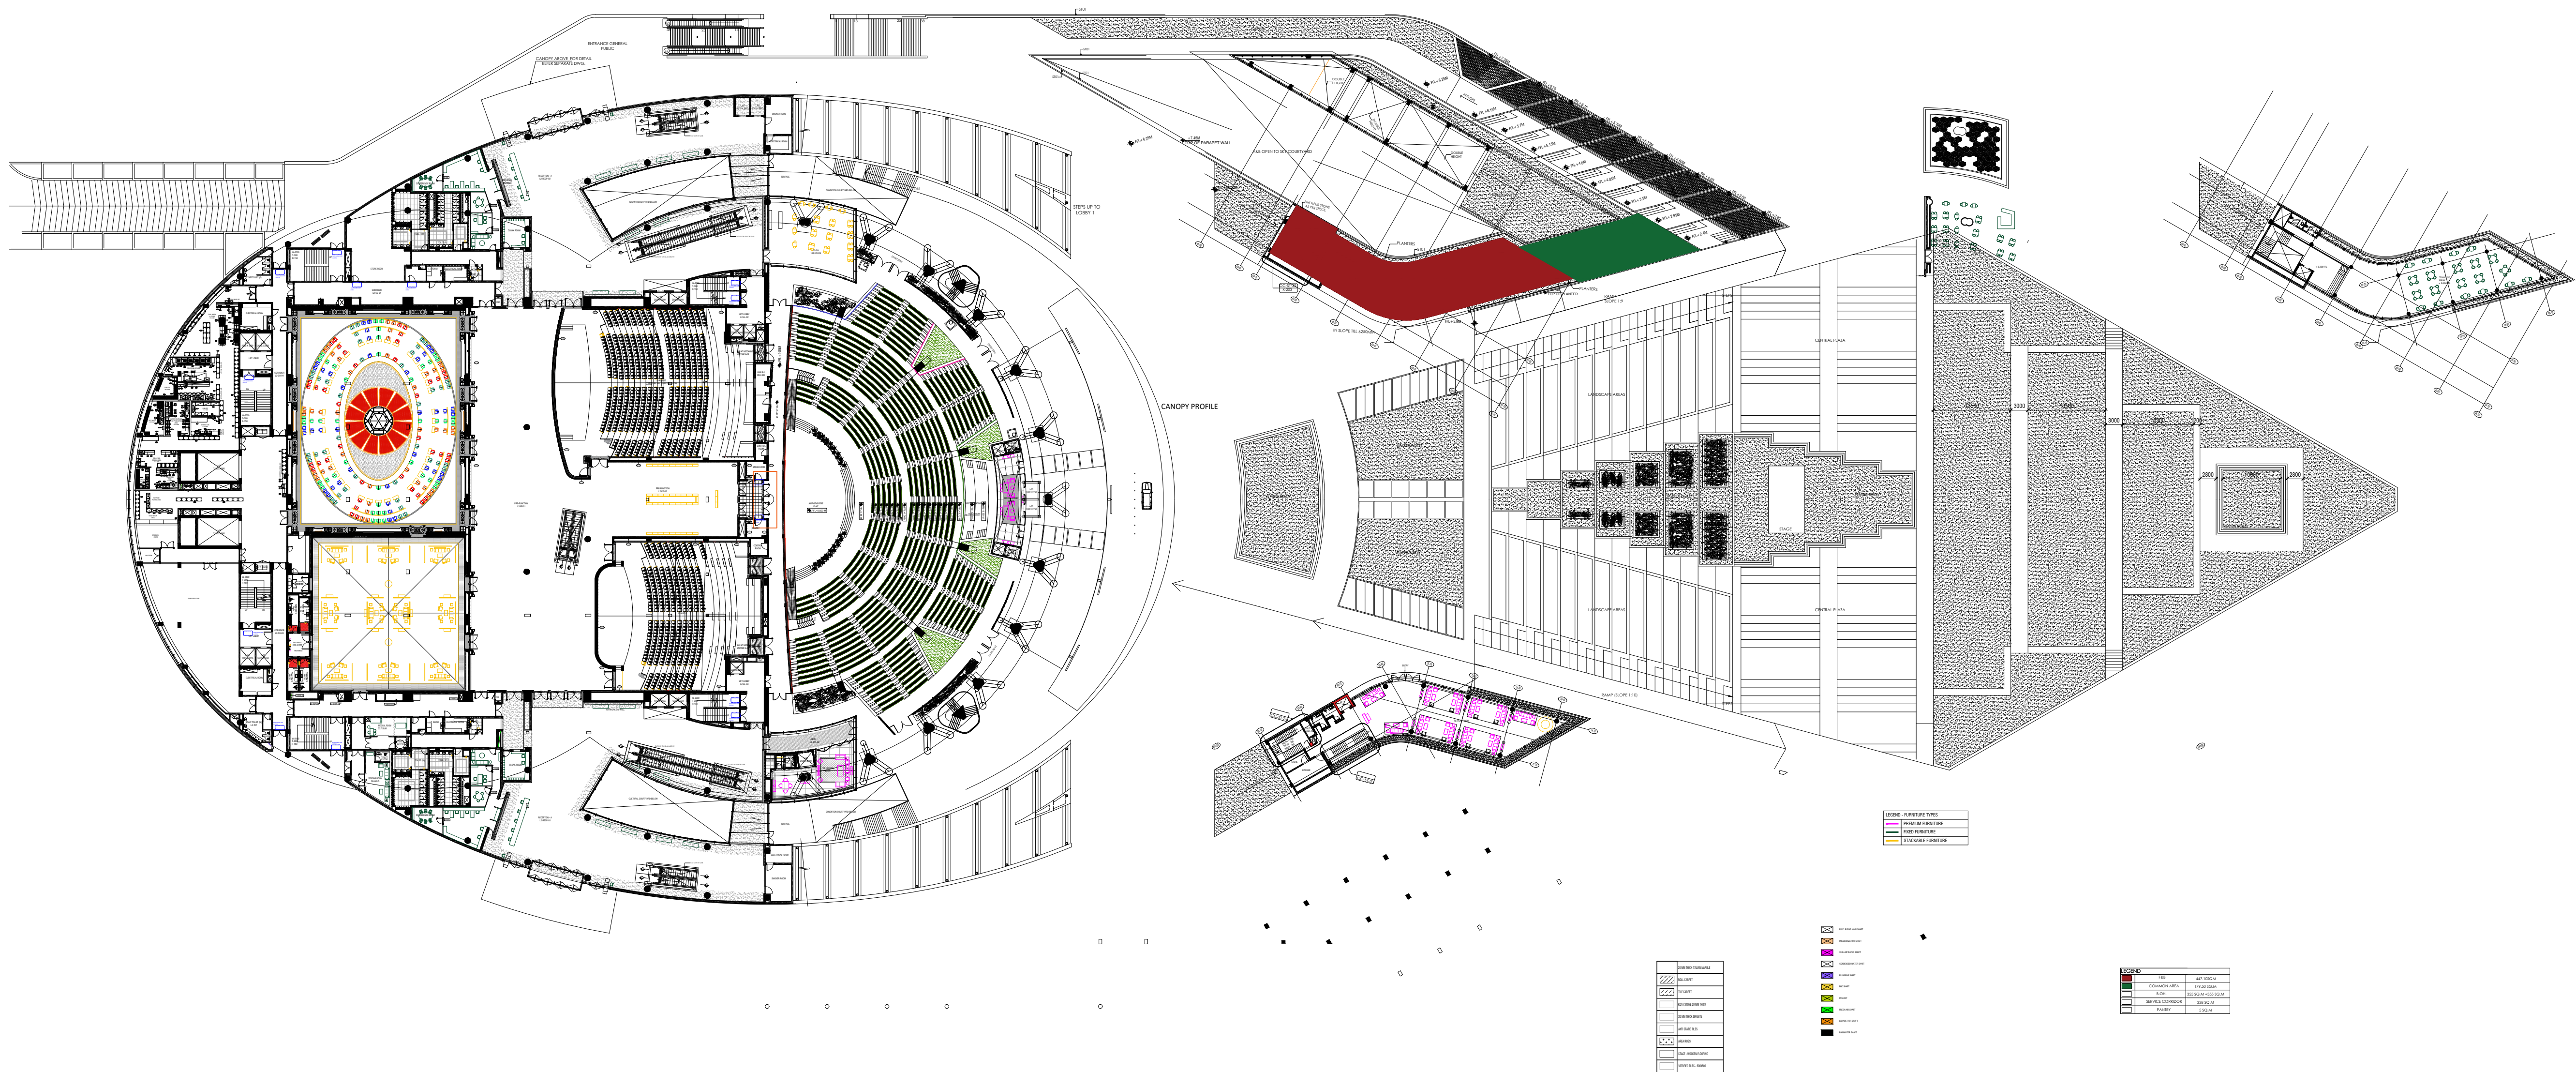

NOTES/ LEGEND-

REVISION-

REV.NO.	DESCRIPTION	DATE
00	ISSUED FOR DESIGN COORDINATION	DD.MM.YY
01	REVISED AS PER COMMENTS	20.07.2022
02	REVISED AS PER COMMENTS	03.08.2022

REMARKS

DESIGN DEVELOPMENT

ISSUED FOR

FACILITY CONSULTANT-



hpg
consulting
meet / explore / build

1st & 2nd Floor, Doon Building,
Plot No.230, Block A-2,
Sector-17, Dwarka, New Delhi- 110078,
Ph No: 011- 43505228/29
Email : projects@hpgconsulting.com

NEW DELHI • MUMBAI • BANGALORE • DUBAI

PROJECT TITLE-

ITPO, NEW DELHI

DRAWING TITLE-

OVERALL
PRELIMINARY EQUIPMENT
DETAILING PLAN
CONVENTION L2 CFM

DRG.NO.

01-01-GGN-PAP-1-R2

LEVEL/LOCATION.

CONVENTION L2

ISSUE DATE

19-07-022

REV.NO.

R2

DRAWN BY

RAHUL

CHK BY

GOVIND

APP.BY

RJT

SCALE

A1@NTS

FILE NO.

01-HPG-234